ORIGINAL SURVEY		BY	DATE
NOTE BOOK	SURVEYED		
NO.	PLOTTED		
	TEMPLATE		
	AREAS		
	AREAS CHECKED		

FINAL SURVEY		BY	DATE
NOTE BOOK	SURVEYED		
NO.	PLOTTED		
	TEMPLATE		
	AREAS		
	AREAS CHECKED		

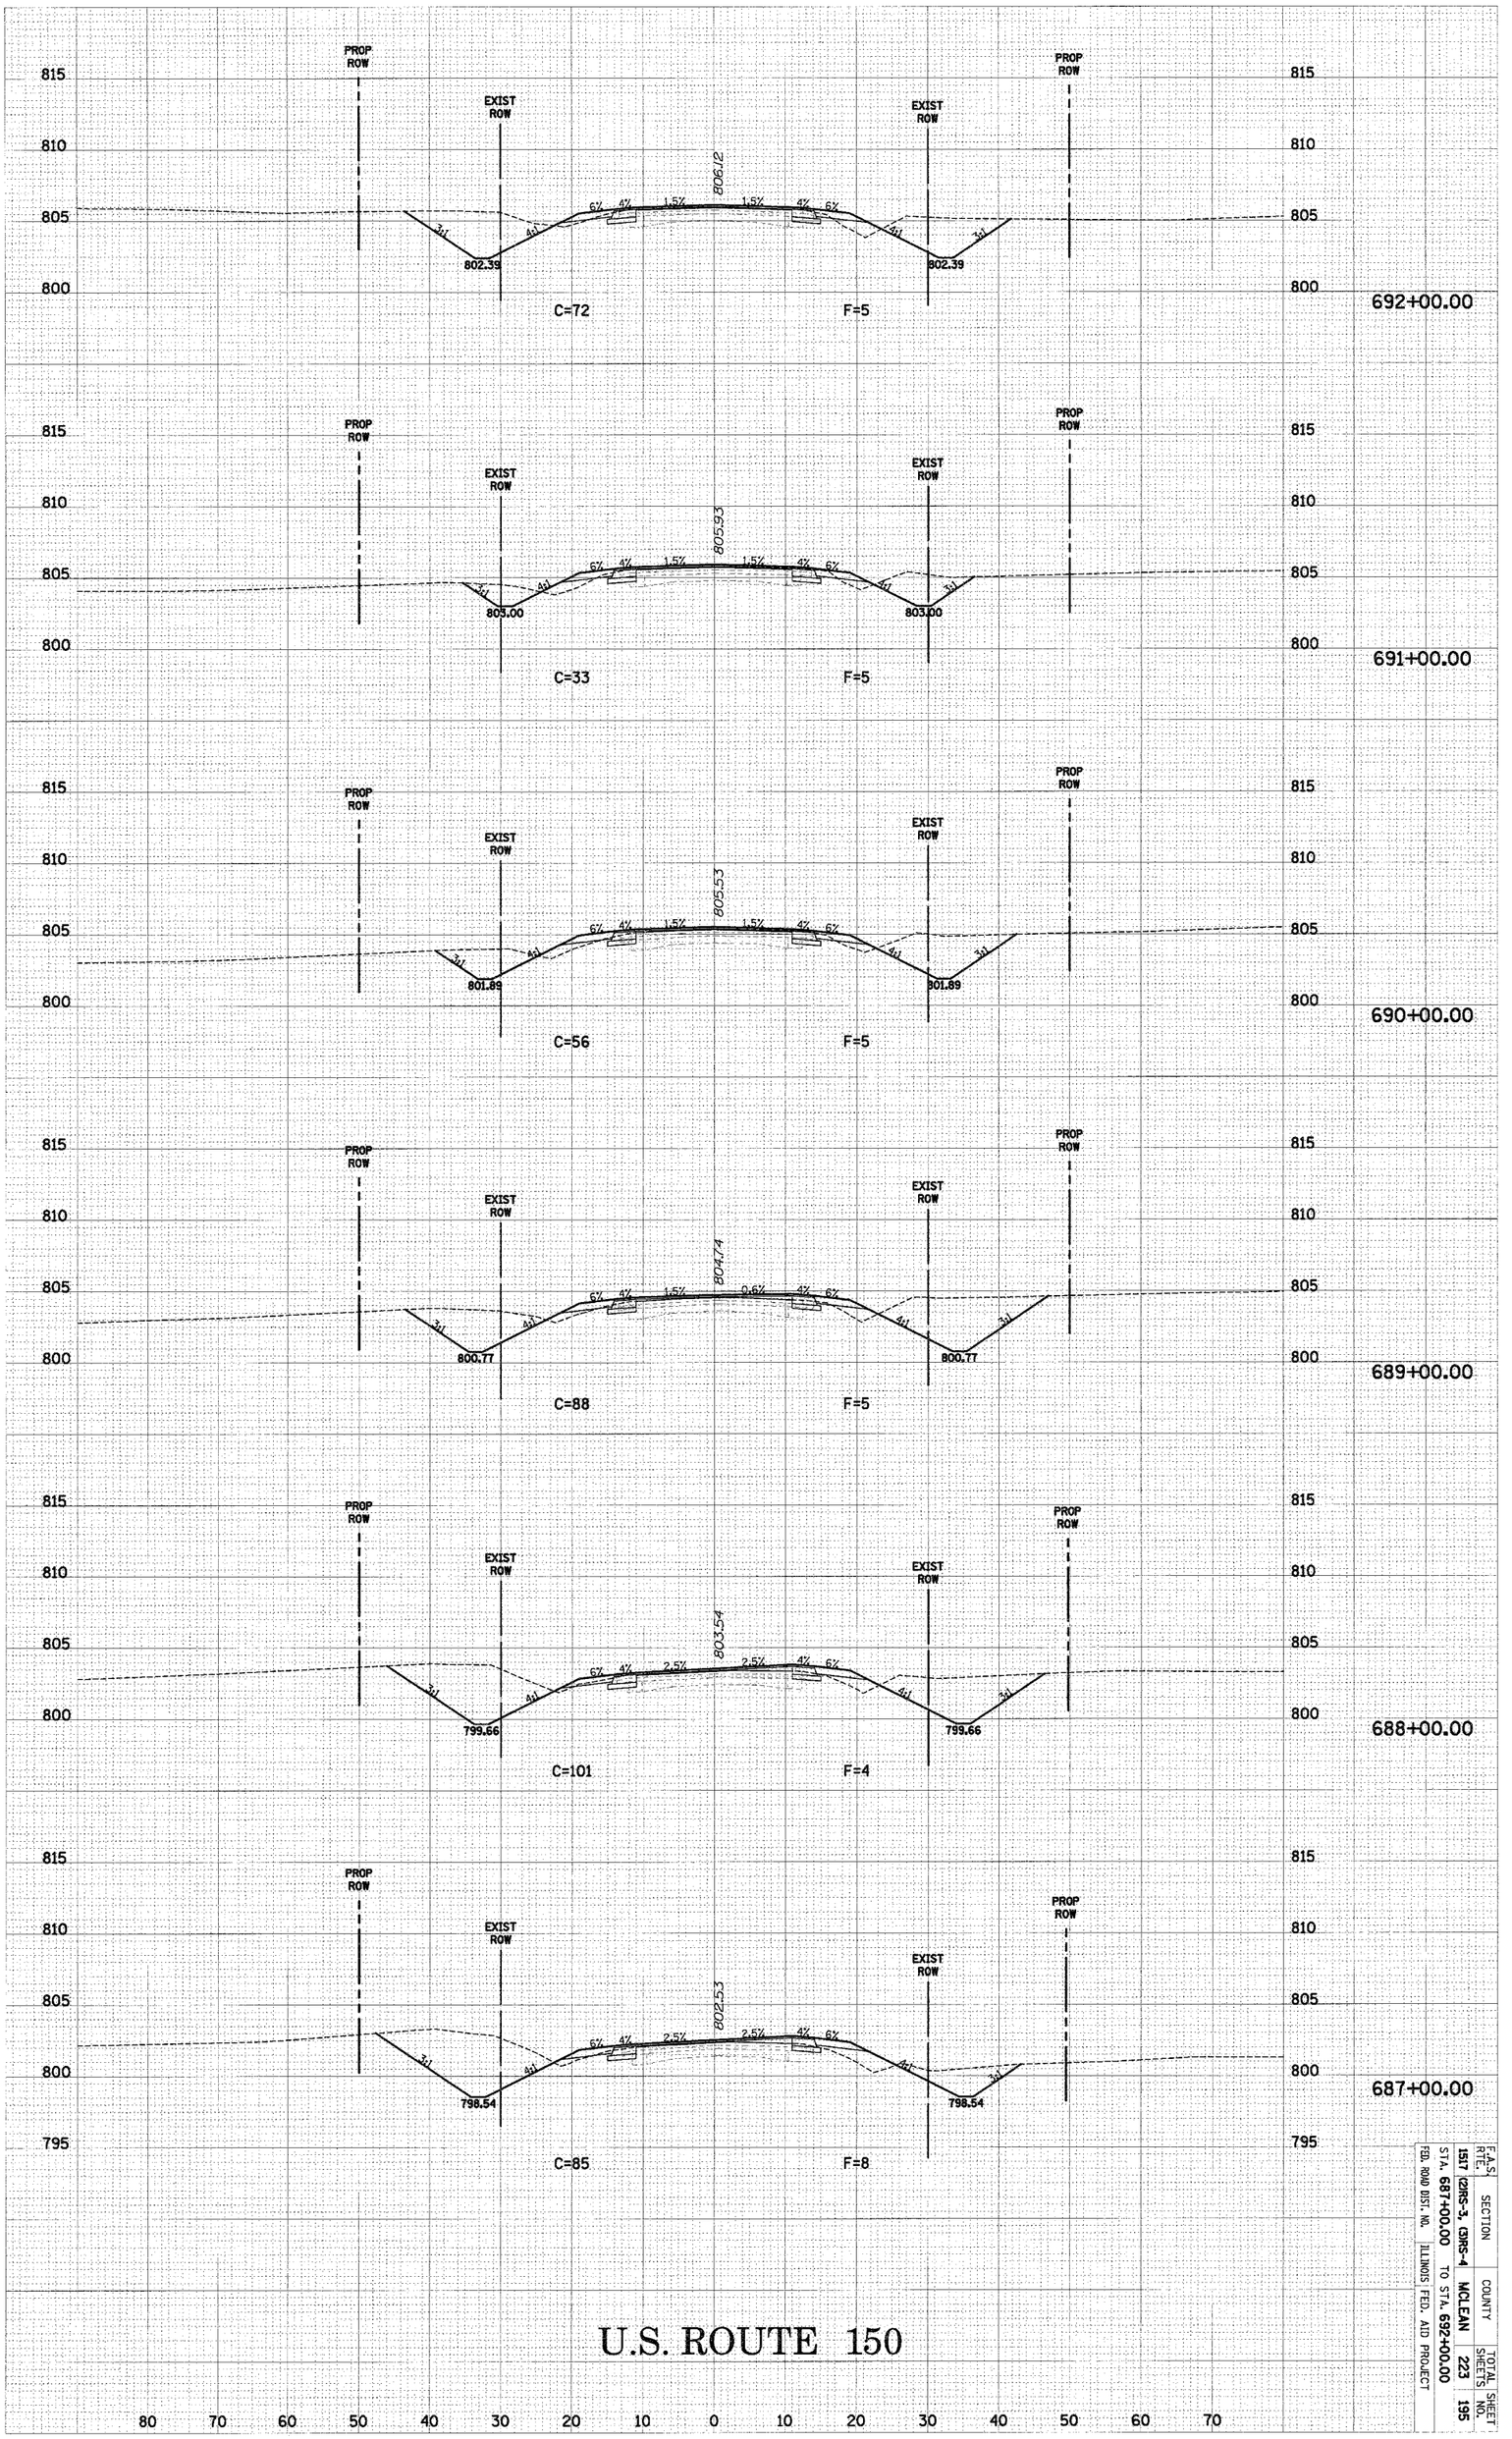

U.S. ROUTE 150

U.S. ROUTE 150 CROSS-SECTIONS STA. 687+00.00 TO STA. 692+00.00

F.A.S. RTE.	SECTION	COUNTY	TOTAL SHEETS	SHEET NO.
1517	(2)RS-3, (3)RS-4	MCLEAN	223	195
FED. ROAD DIST. NO.	ILLINOIS	FED. AID PROJECT		

STA. 687+00.00 TO STA. 692+00.00