ORIGINAL SURVEY		BY	DATE
	SURVEYED		
	PLOTTED		
NOTE BOOK	TEMPLATE		
	AREAS		
NO.	AREAS CHECKED		

FINAL SURVEY		BY	DATE
	SURVEYED		
	PLOTTED		
NOTE BOOK	TEMPLATE		
	AREAS		
NO.	AREAS CHECKED		

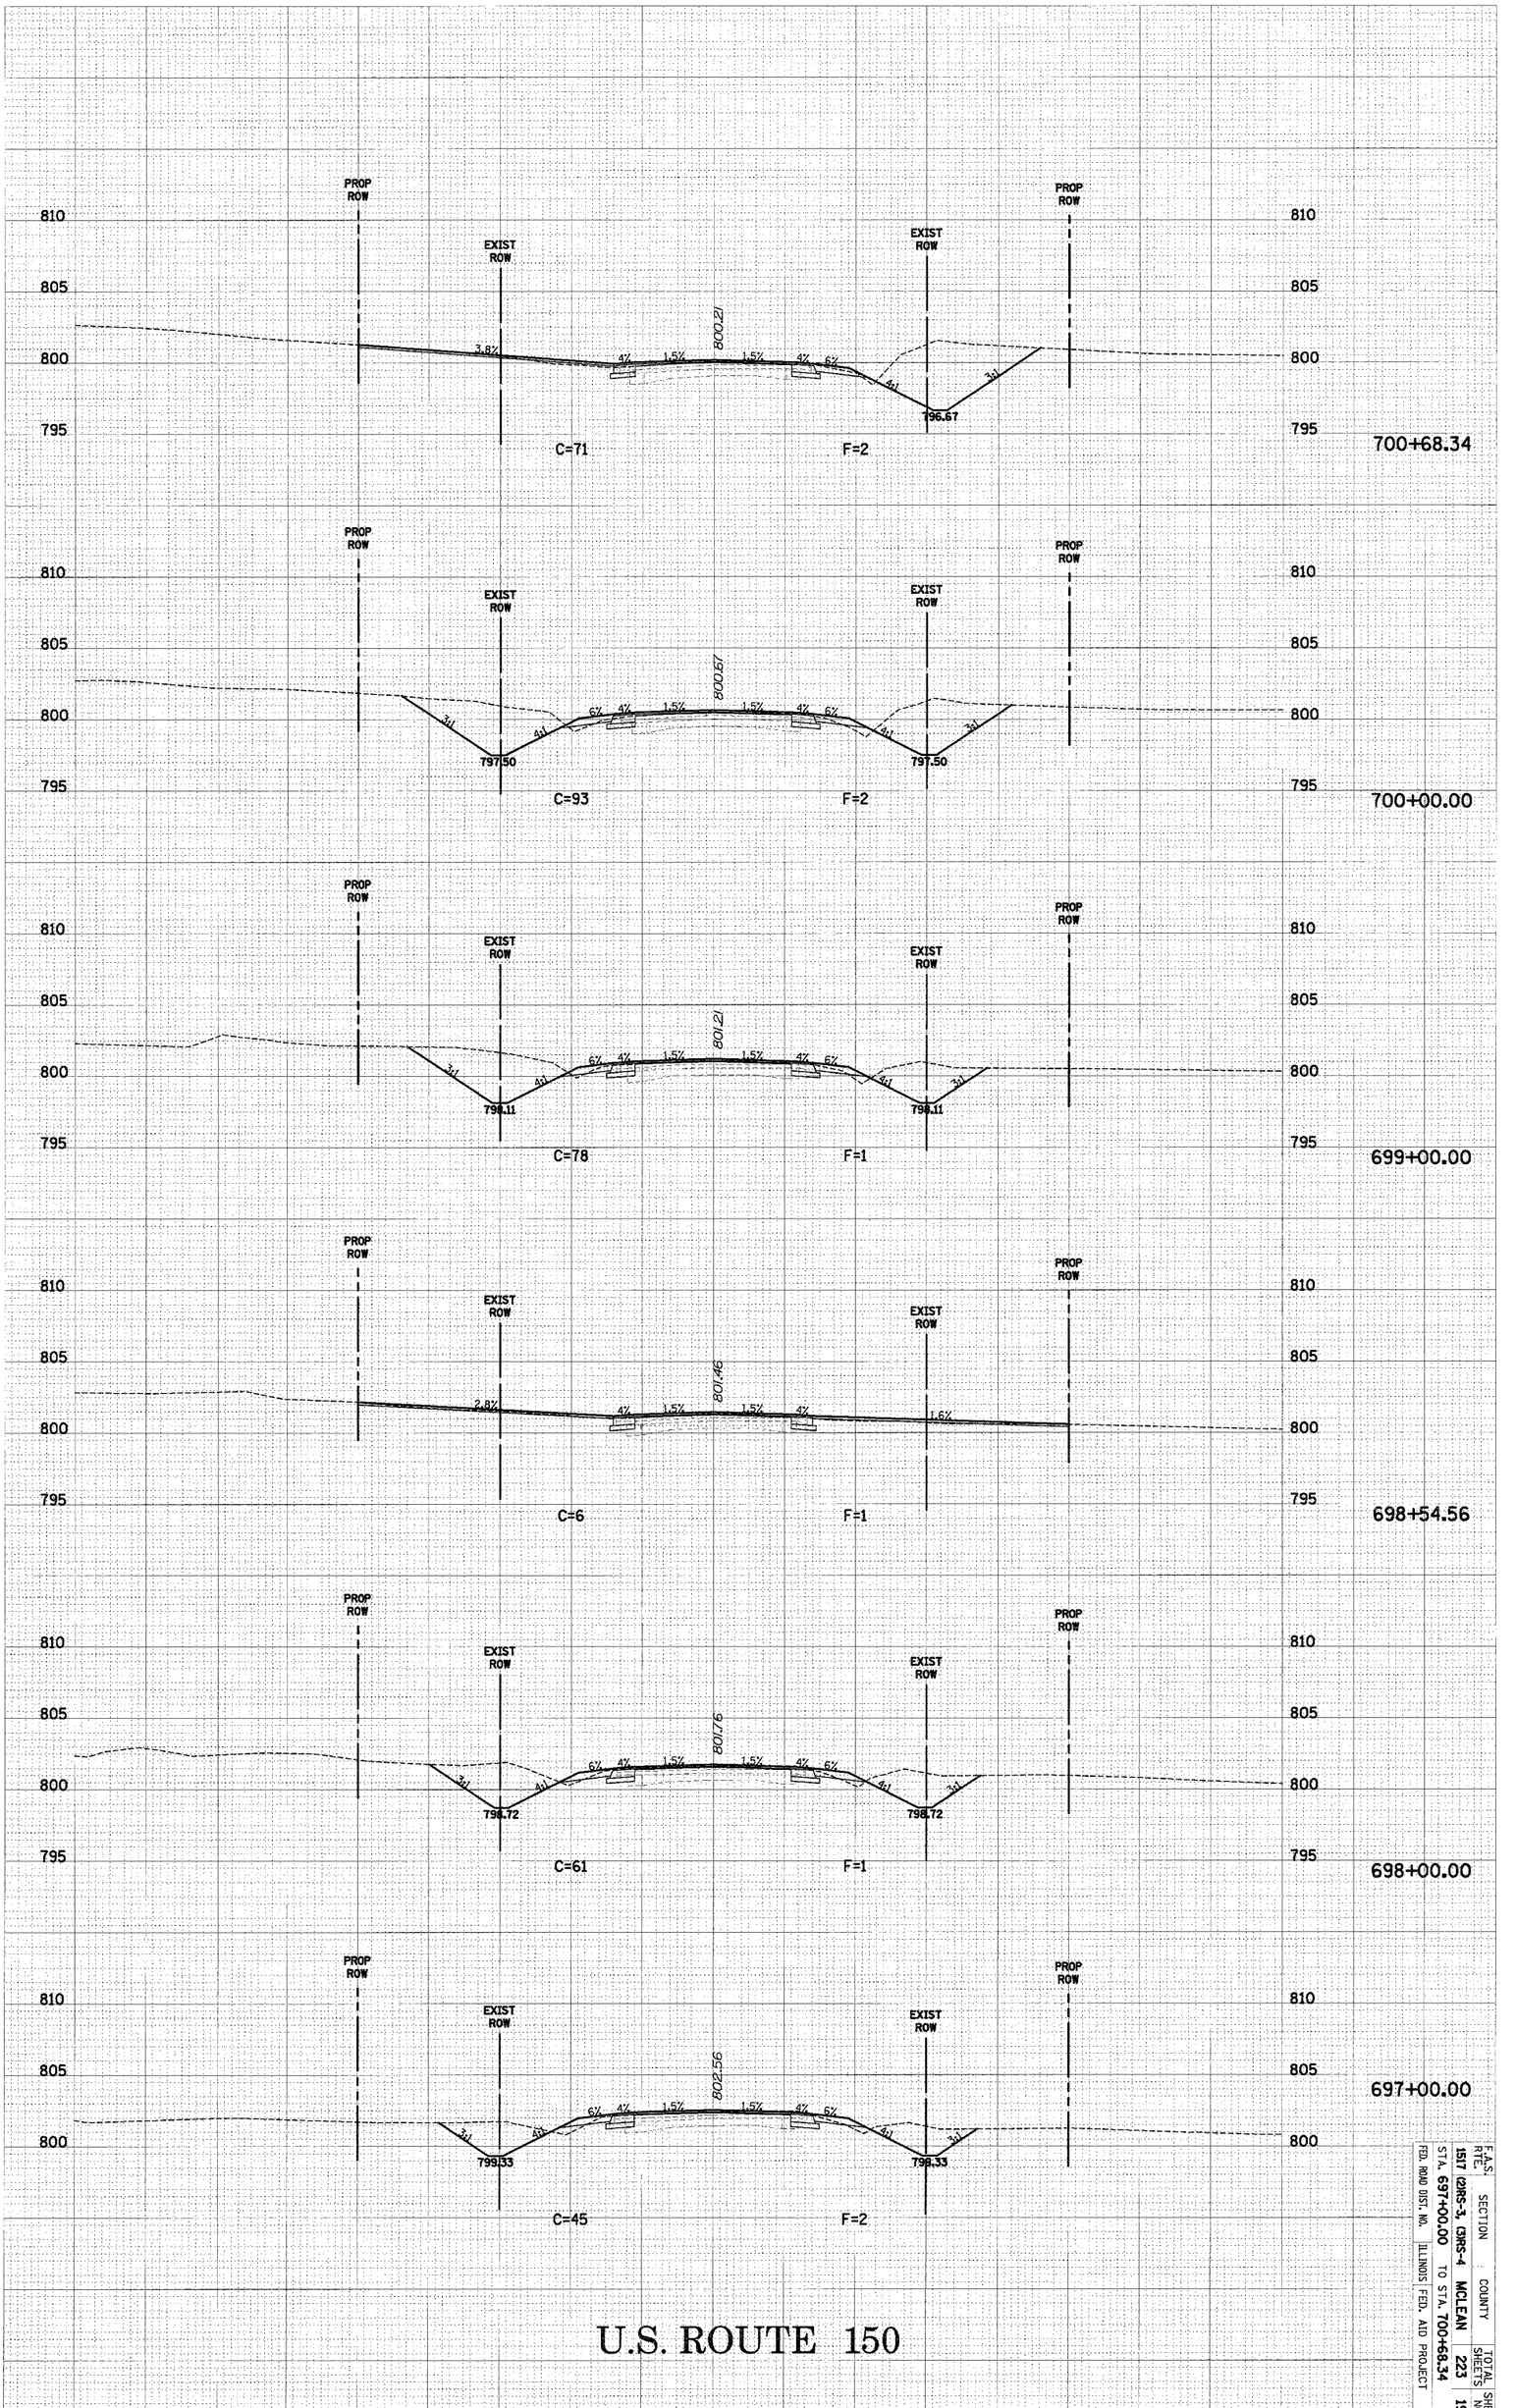

U.S. ROUTE 150 CROSS-SECTIONS STA. 697+00.00 TO STA. 700+68.34

U.S. ROUTE 150

80 70 60 50 40 30 20 10 0 10 20 30 40 50 60 70

F.A.S. RTE.	SECTION	COUNTY	TOTAL SHEETS	SHEET NO.
1517	(2RS-3, (3RS-4	MCLEAN	223	197
STA. 697+00.00	TO STA. 700+68.34			
FED. ROAD DIST. NO.	ILLINOIS	FED. AID PROJECT		