CONTRACT NO. 70462

F.A.P. RTE.	SECTION	COUNTY	TOTAL SHEETS	SHEET NO.
332	48B	VERMILION	27	23

STA. 9+32.00 TO STA. 11+00.00

FED. ROAD DIST. NO. | ILLINOIS | FED. AID PROJECT

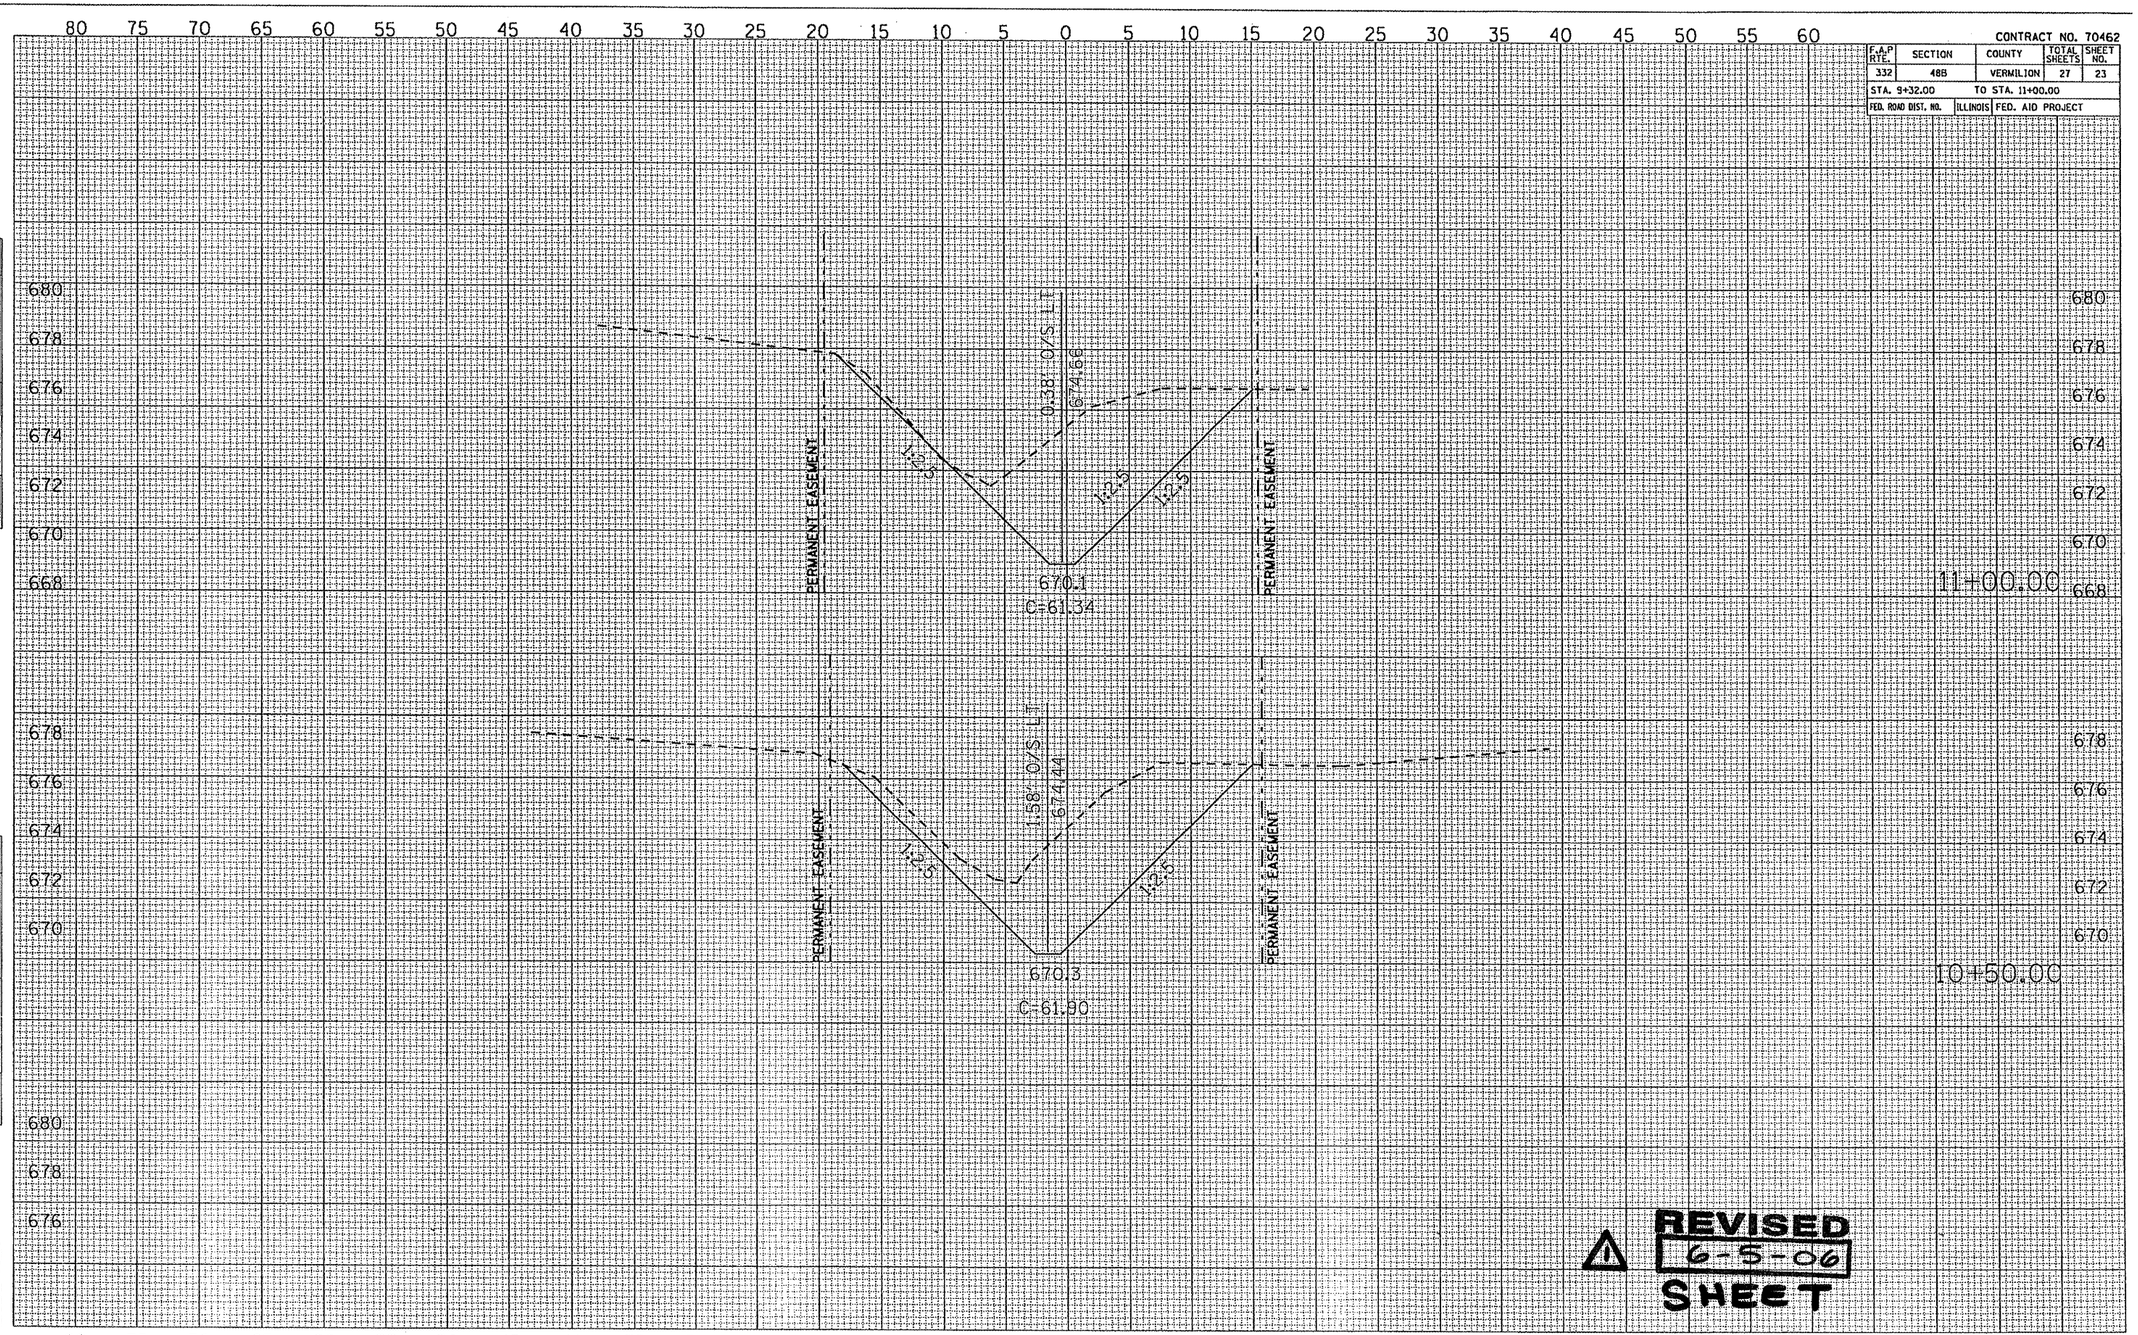

REVISED 6-5-06 SHEET

FINAL SURVEY	BY	DATE
NOTE BOOK	SURVEYED	
NO.	PLOTTED	
	TEMPLATE	
	AREAS CHECKED	

ORIGINAL SURVEY	BY	DATE
NOTE BOOK	SURVEYED	
NO.	PLOTTED	
	TEMPLATE	
	AREAS CHECKED	

PLOT DATE = 6/1/2006
FILE NAME = c:\d0-pwrk\d0081185\dgn\pwrksht.dgn
PLOT SCALE = 1.0000 ' / IN.
PLOT SCALE = 1.0000 ' / IN.
REFERENCE = #REF#