CONTRACT NO. 70462

F.A.P RTE.	SECTION	COUNTY	TOTAL SHEETS	SHEET NO.
332	48B	VERMILION	27	25

STA. 13+00.00 TO STA. 14+50.00

FED. ROAD DIST. NO. | ILLINOIS | FED. AID PROJECT

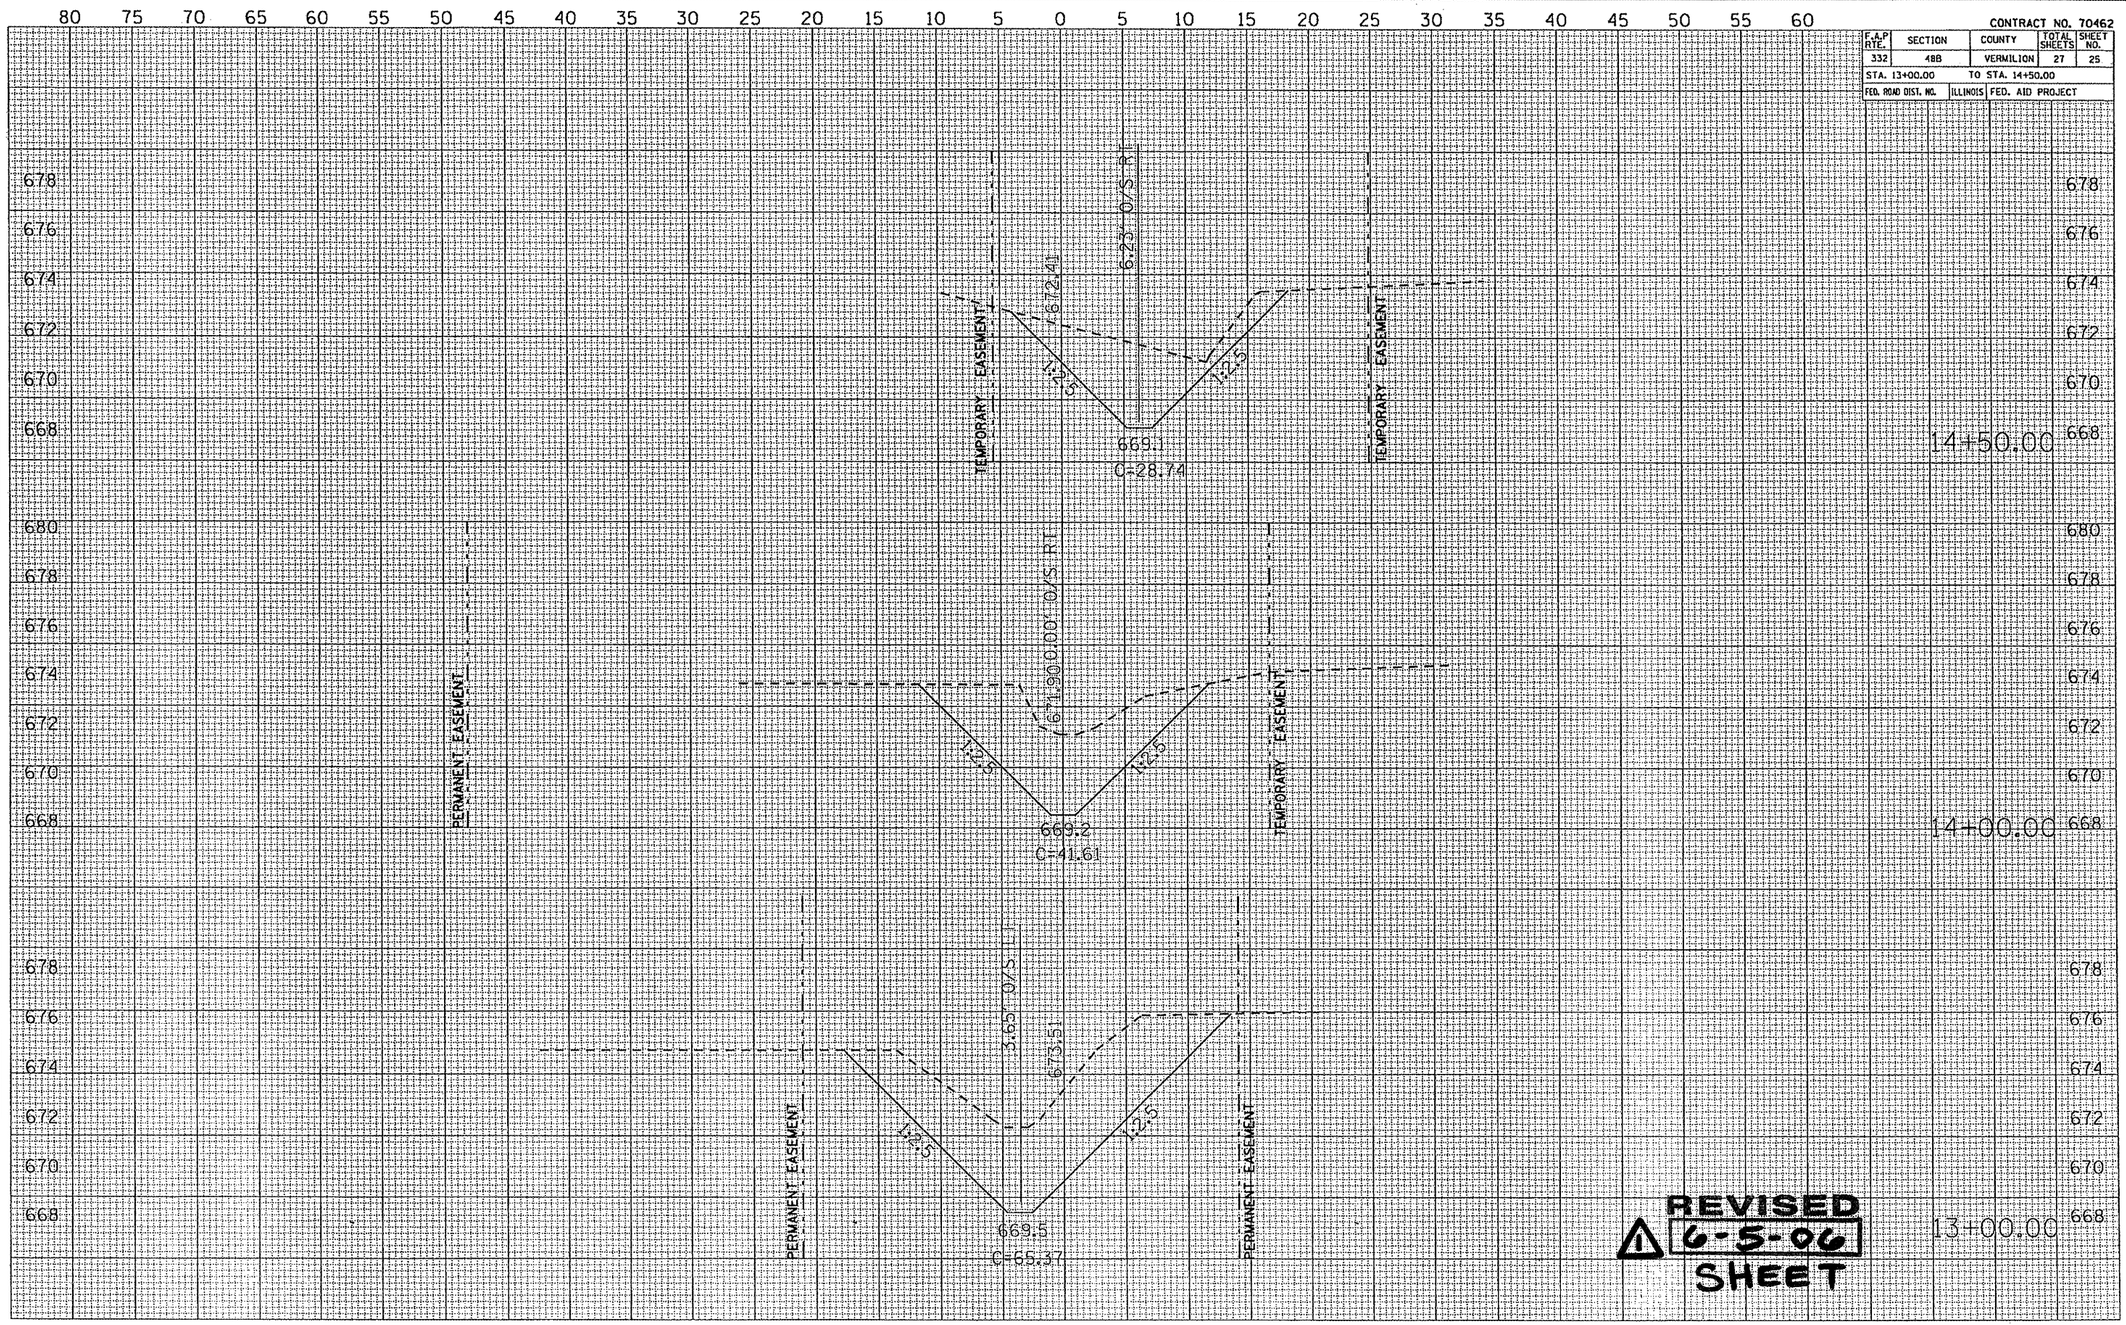

FINAL SURVEY | NOTE BOOK NO. | SURVEYED | PLOTTED | TEMPLATE | AREAS | AREAS CHECKED | BY | DATE

ORIGINAL SURVEY | NOTE BOOK NO. | SURVEYED | PLOTTED | TEMPLATE | AREAS | AREAS CHECKED | BY | DATE

PLOT DATE = 6/1/2006
FILE NAME = c:\projects\d581105 (v8)\bansa.dgn
PLOT SCALE = 10.0000 ' / IN.
REFERENCE = *REF*