F.A.P. RTE.	SECTION	COUNTY	TOTAL SHEETS	SHEET NO.
750	(112) Y, WRS	FAYETTE	52	31
STA.		TO STA.		
FED. ROAD DIST. NO. 7	ILLINOIS	FED. AID PROJECT		

CONTRACT NO. 74080

PLAN
SURVEYED BY
DRAWN BY
ALIGNMENT CHECKED BY
P.I. & P.T. CHECKED BY
CADD FILE NAME
NOTE BOOK
NO.
DATE

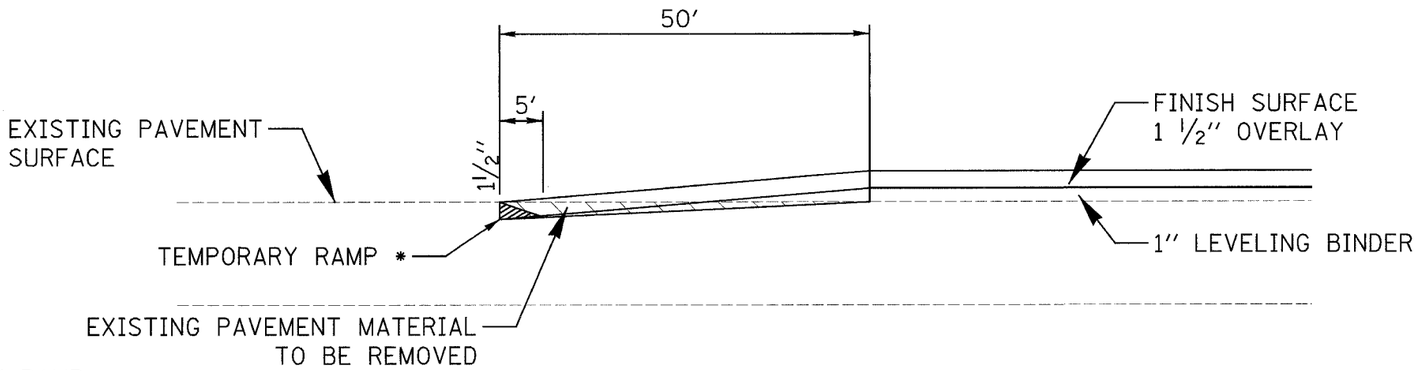

* TEMPORARY RAMP
COST OF TEMP. RAMP REMOVAL SHALL BE INCLUDED IN THE COST FOR PAY ITEM 'TEMPORARY RAMP'

BUTT JOINT DETAIL

STA. 14+00.25 TO STA. 14+50.25 (AT RTE. 40)
STA. 33+52 TO STA. 34+02
STA. 35+27.5 TO STA. 35+77.5
STA. 119+50 TO STA. 120+00

PLAN
SURVEYED BY
DRAWN BY
ALIGNMENT CHECKED BY
P.I. & P.T. CHECKED BY
CADD FILE NAME
NOTE BOOK
NO.
DATE

REVISIONS NAME	DATE

ILLINOIS DEPARTMENT OF TRANSPORTATION

SPECIAL SHEET
BUTT JOINT DETAIL
F.A.P. 750 (IL. RTE. 185)
SECTION 112 - FAYETTE CO.

SCALE:
DRAWN BY CRO
DATE September 23, 2005
CHECKED BY RCY

9/21/2005 12:57 PM J:\2003\030045\0002\civil\phase 1\dgn\pl_750_joint_detail.dgn