F.A.P. RTE.	SECTION	COUNTY	TOTAL SHEETS	SHEET NO.
310	•	MADISON	452	51
STA. 31+850.000		TO STA. 32+200.000		
FED. ROAD DIST. NO.		ILLINOIS	FED. AID PROJECT	

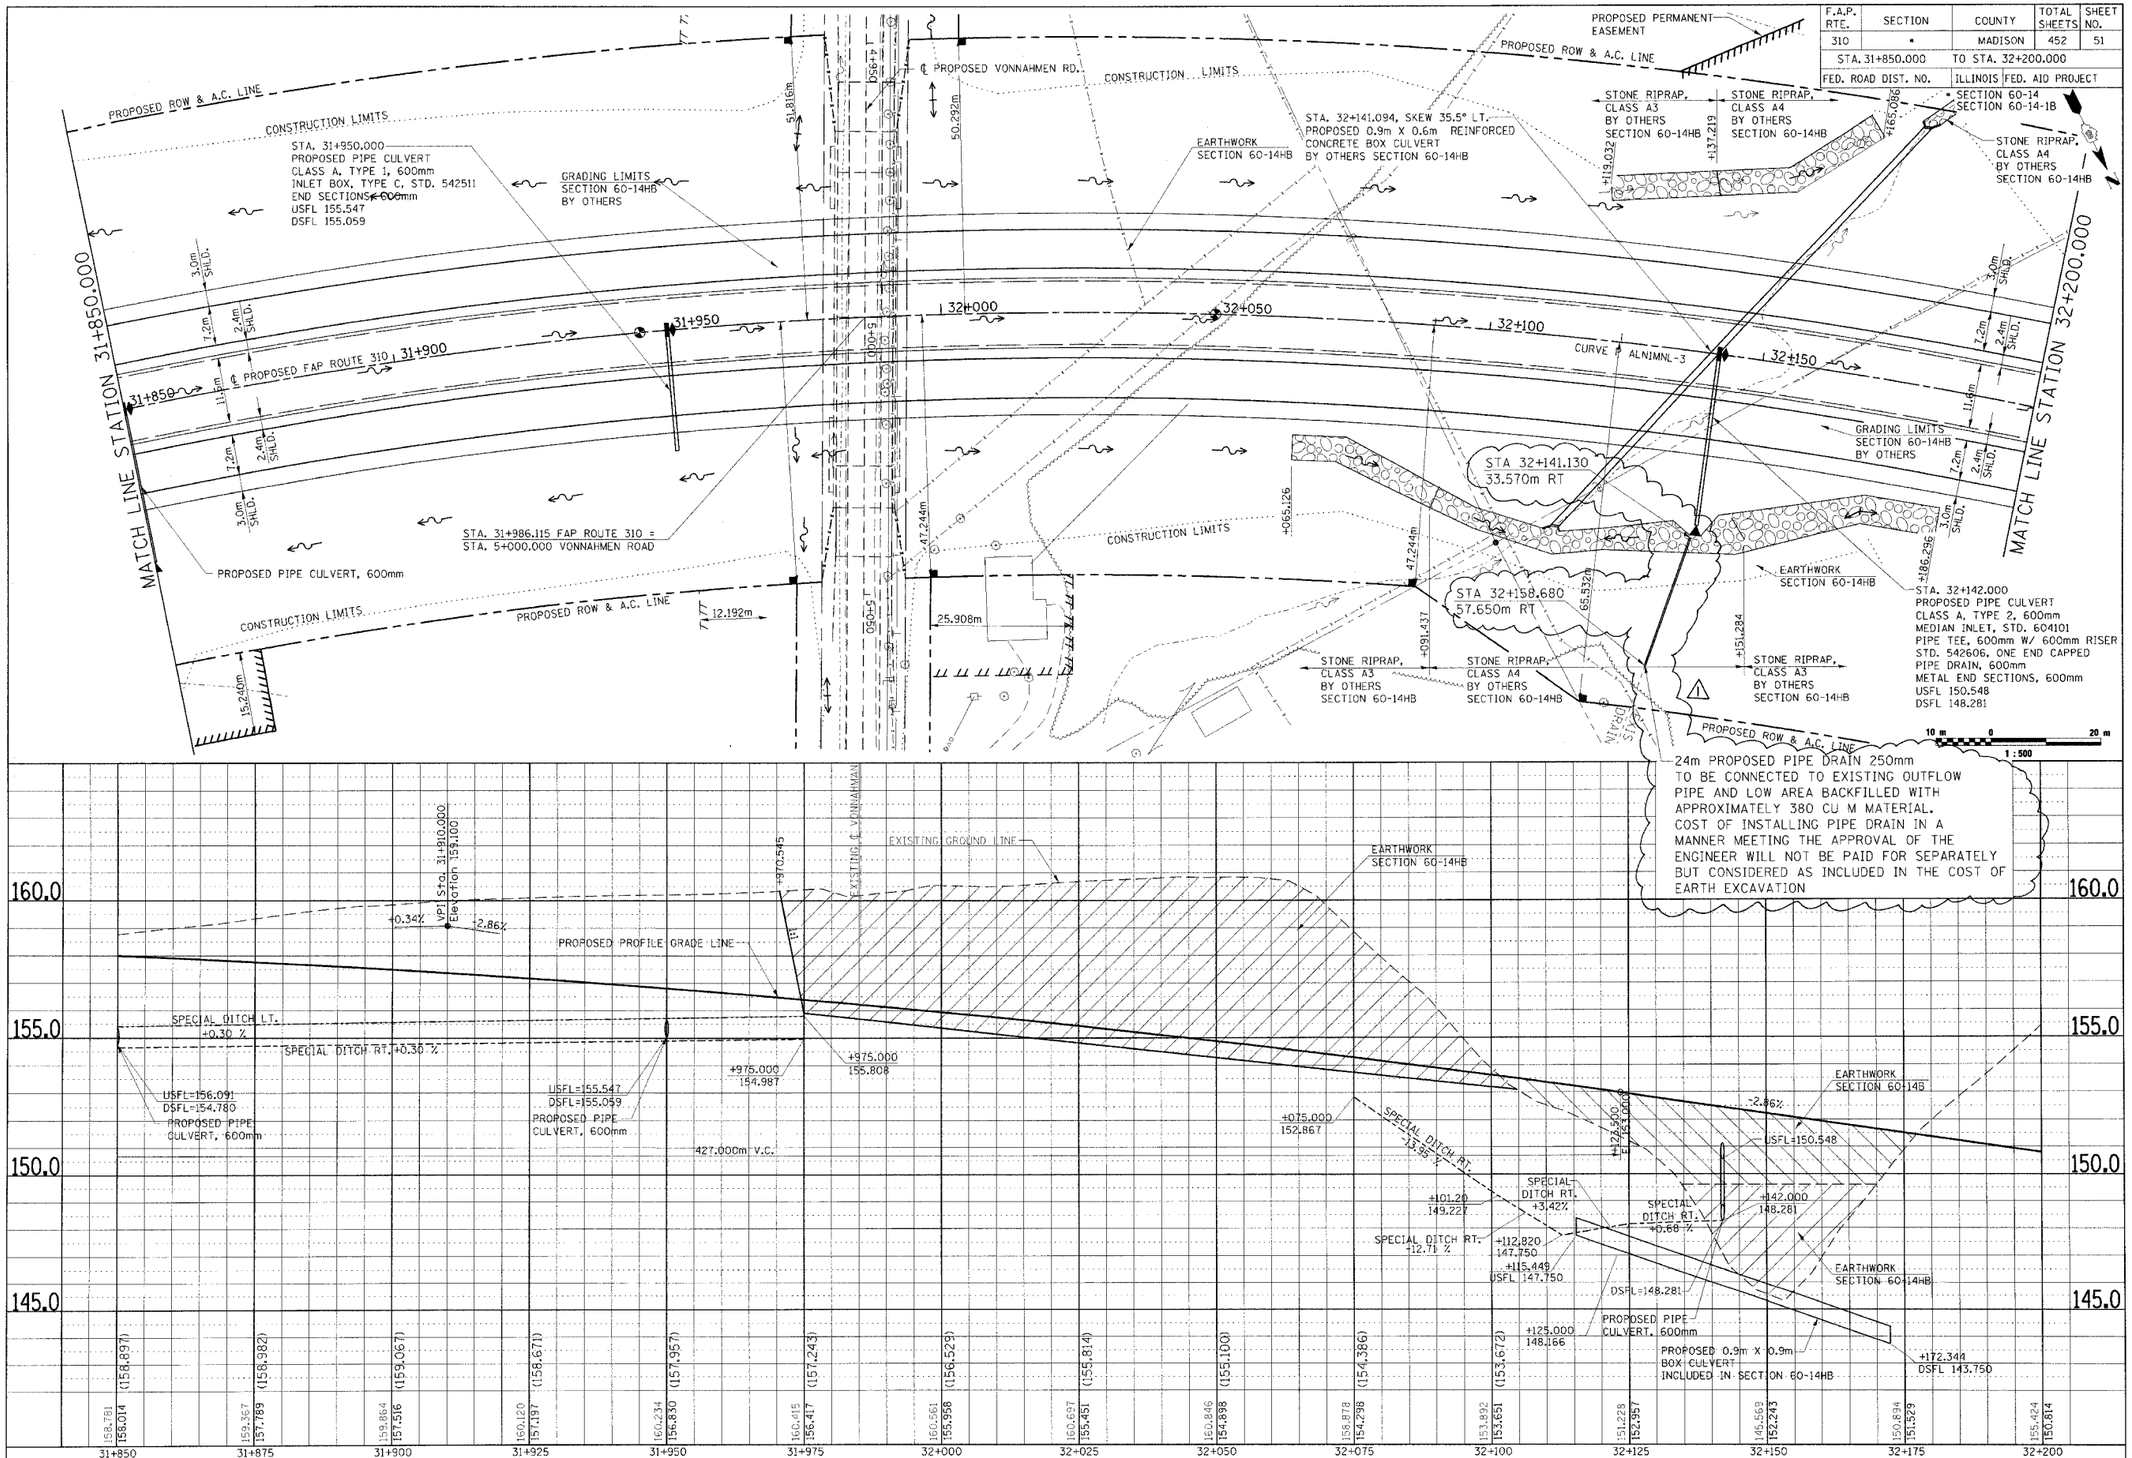

DRAINAGE PLAN & PROFILE, FAP ROUTE 310, STA. 31+850.000 TO STA. 32+200.000

Rev. 5-31-06

FINAL SURVEY — NOTE BOOK NO. — SURVEYED — PLOTTED — TEMPLATE — AREAS — AREAS CHECKED — BY — DATE

ORIGINAL SURVEY — NOTE BOOK NO. — SURVEYED — PLOTTED — TEMPLATE — AREAS — AREAS CHECKED — BY — DATE