FAP ROUTE	SECTION	COUNTY	TOTAL SHEETS	SHEET NO
805	147BR	ST. CLAIR	52	9
STA.		TO STA.		
EXISTING CONDITIONS:				

CONTRACT NO. 76393

BY	DATE

PLAIN
SURVEYED
BASELINE
ALIGNMENT CHECKED
ALL DIMS VERIFIED
CADD FILE NAME
NOTE BOOK
NO.

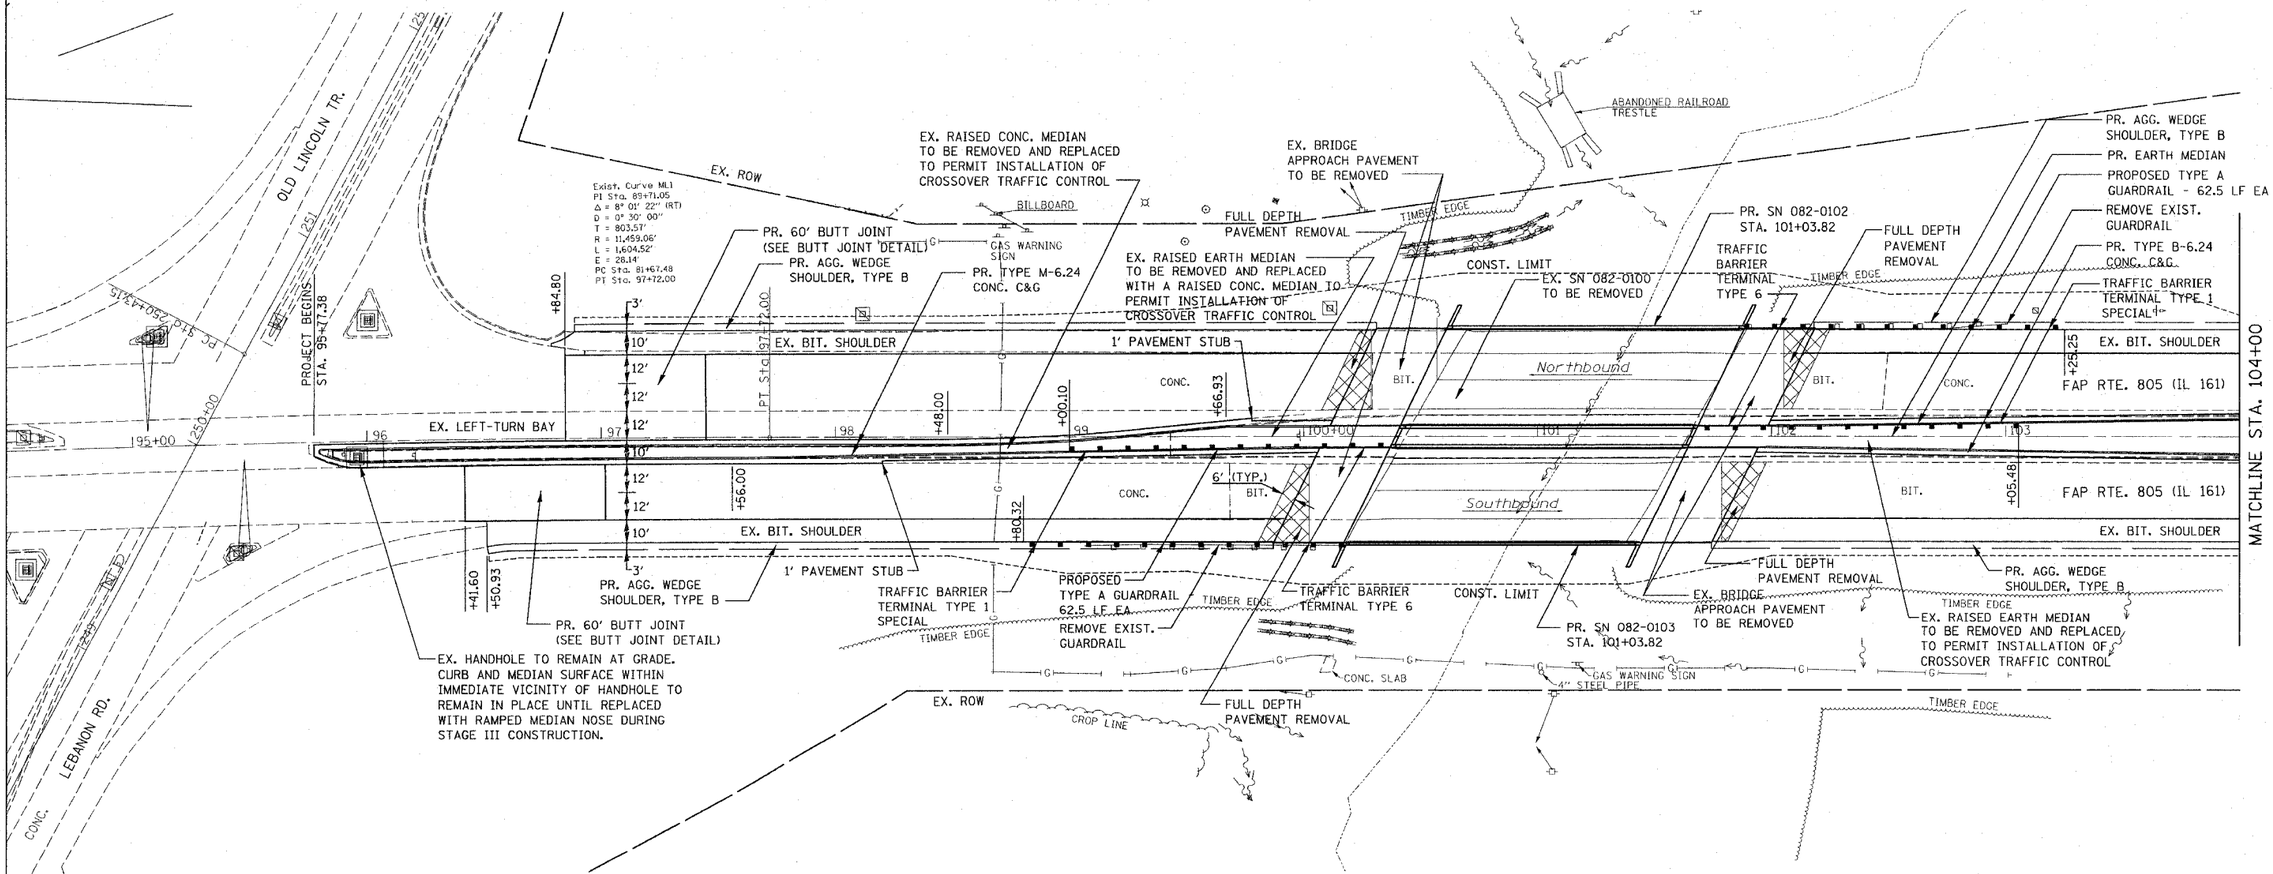

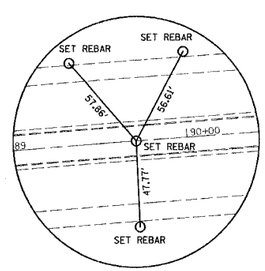

ALIGNMENT TIE

PI STA. 89+71.05

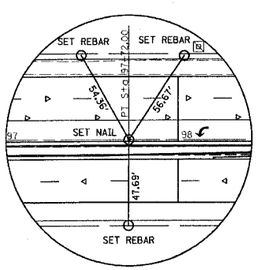

ALIGNMENT TIE

PT STA. 97+72.00

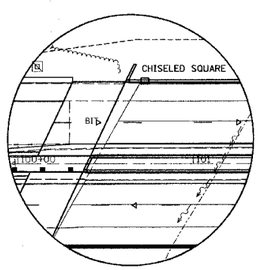

BENCHMARK

CHISELED SQUARE ON TOP OF CONCRETE PARAPET N.E. CORNER OF SN. 082-0100 (EXIST.)
ELEVATION 465.39

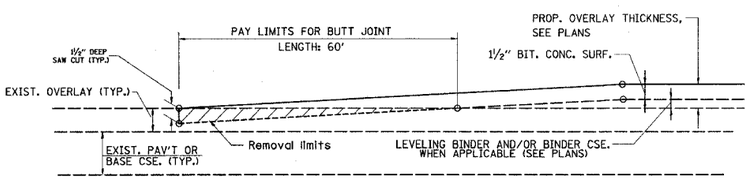

BUTT JOINT DETAIL

N

30' 0 30' 60'

SCALE: 1" = 30'

REVISIONS	
NAME	DATE

ILLINOIS DEPARTMENT OF TRANSPORTATION

PLAN SHEET

FAP ROUTE 805
SECTION 147BR
ST. CLAIR COUNTY

DRAWN BY:

PLOT DATE: *DATE-TIME*

p:\010716\dgn\philsheets.dgn 3/8/2006 7:00:47 AM