FAP ROUTE	SECTION	COUNTY	TOTAL SHEETS	SHEET NO
805	147BR	ST. CLAIR	52	18
STA.		TO STA.		

EXISTING CONDITIONS:

CONTRACT NO. 76393

NOTES:

1. SEE STANDARDS 701401, 701426, AND 701701 FOR LANE CLOSURE TRAFFIC CONTROL DETAILS AS NEEDED TO COMPLETE STAGE III CONSTRUCTION.
2. ACCESS TO THE NORTHBOUND AND SOUTHBOUND LEFT-TURN LANES SHALL BE MAINTAINED TO THE FULLEST EXTENT POSSIBLE.

EXIST. CURVE ML1
PI STA. = 89+71.05
Δ = 8° 01′ 22″ (RT)
D = 0° 30′ 00″
R = 11,459.06′
T = 803.57′
L = 1,604.52′
E = 28.14′
e = -----
T.R. = -----
S.E. RUN = -----
P.C. STA. = 81+67.48
P.T. STA. = 97+72.00

EXIST. CURVE CH-1
PI STA. = 254+97.91
Δ = 1° 03′ 40″ (RT)
D = 0° 07′ 00″
R = 49,109.06′
T = 454.76′
L = 909.49′
E = 2.11′
e = -----
T.R. = -----
S.E. RUN = -----
P.C. STA. = 250+43.15
P.T. STA. = 259+52.64

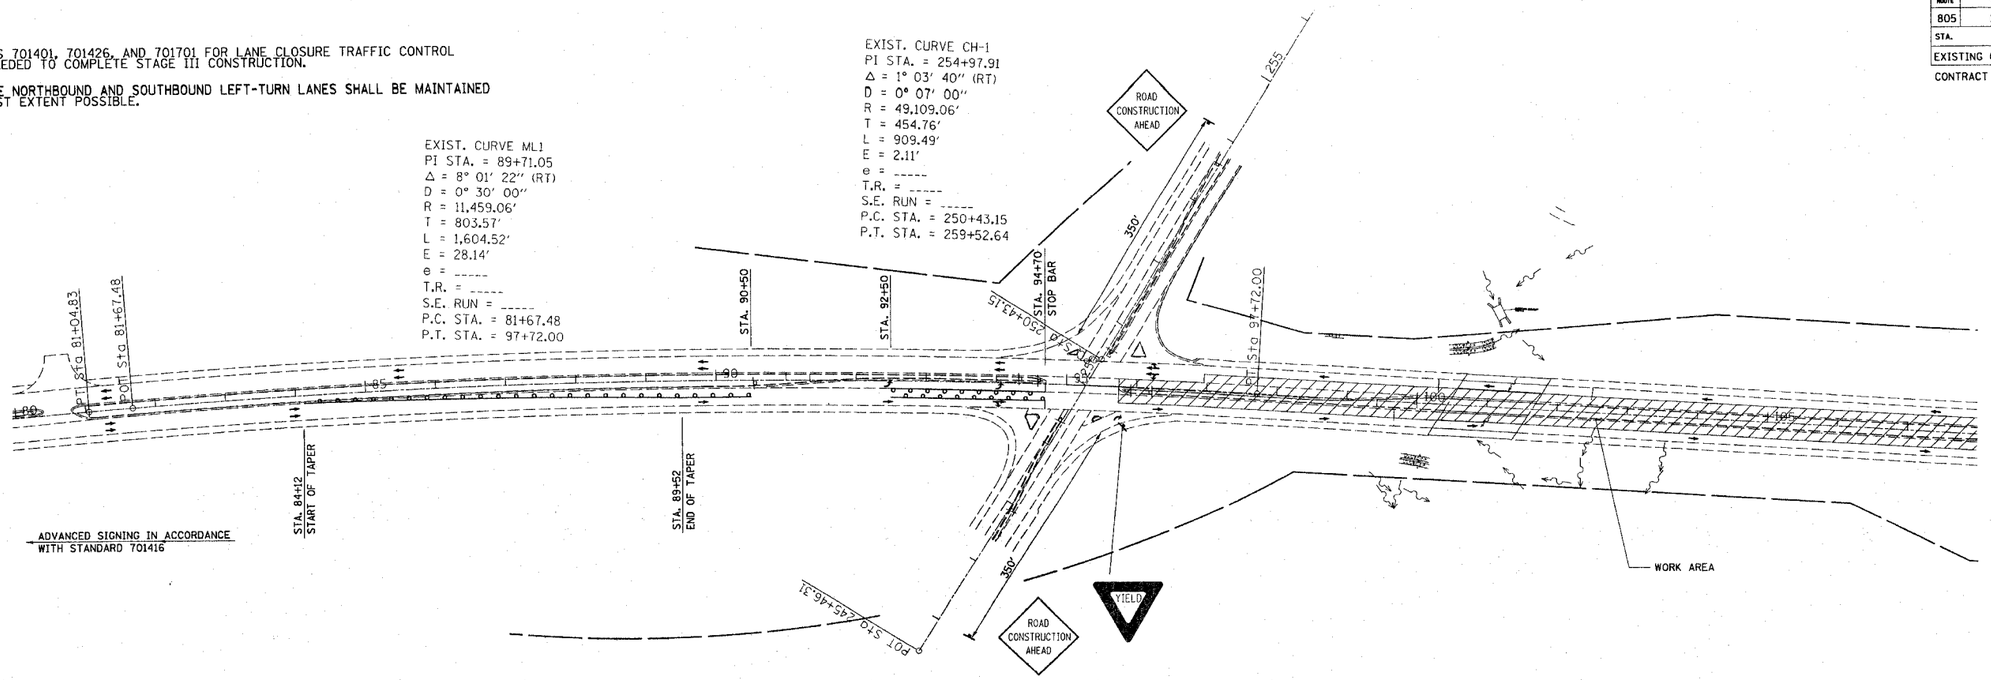

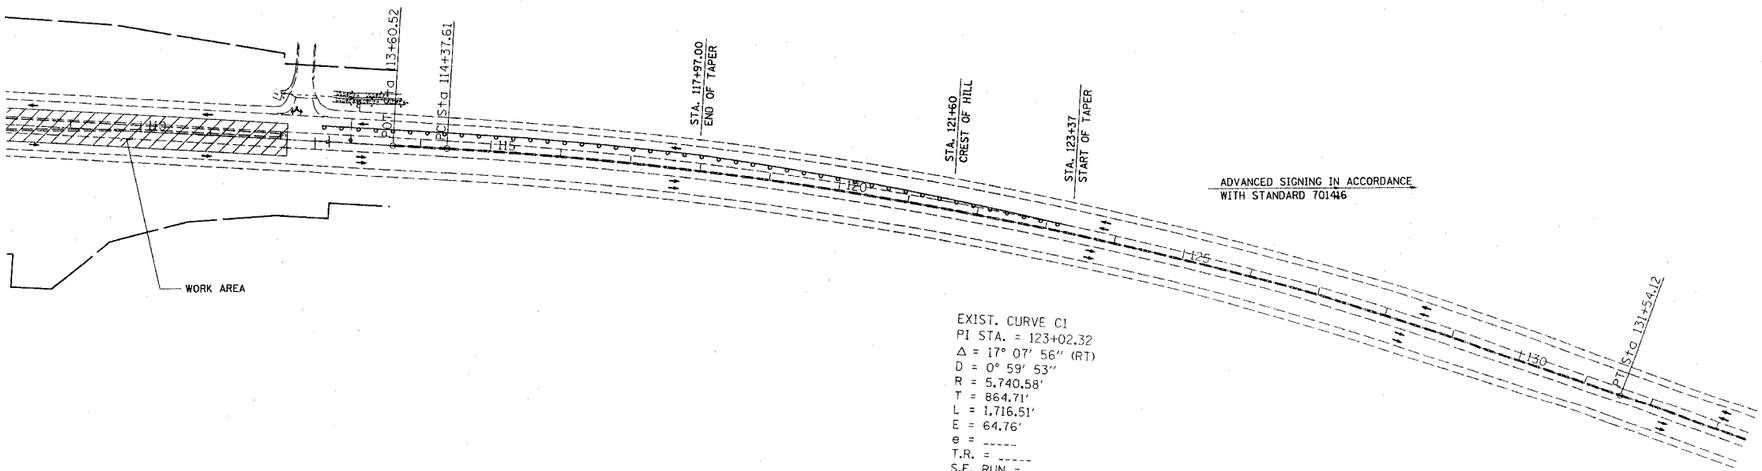

EXIST. CURVE C1
PI STA. = 123+02.32
Δ = 17° 07′ 56″ (RT)
D = 0° 59′ 53″
R = 5,740.58′
T = 864.71′
L = 1,716.51′
E = 64.76′
e = -----
T.R. = -----
S.E. RUN = -----
P.C. STA. = 114+37.61
P.T. STA. = 131+54.12

100′ 0 100′ 200′
SCALE: 1″ = 100′

REVISIONS	
NAME	DATE

ILLINOIS DEPARTMENT OF TRANSPORTATION

STAGE CONSTRUCTION PLAN SHEET
STAGE III

FAP ROUTE 805
SECTION 147BR
ST. CLAIR COUNTY

DRAWN BY:

PLOT DATE: •DATE-TIME•

PLAN | NOTE BOOK NO. | SURVEYED | PLOTTED | ALIGNMENT CHECKED | RT. OF WAY CHECKED | CADD FILE NAME | BY | DATE

•DGN-SPEC•
•REF-
•REF-