F.A.U. RTE.	SECTION	COUNTY	TOTAL SHEETS	SHEET NO.
3580	04-00043-00-TL	WILL	54	52
STA.		TO STA.		
FED. ROAD DIST. NO.	ILLINOIS	FED. AID PROJECT		

CONTRACT NO.: 83855

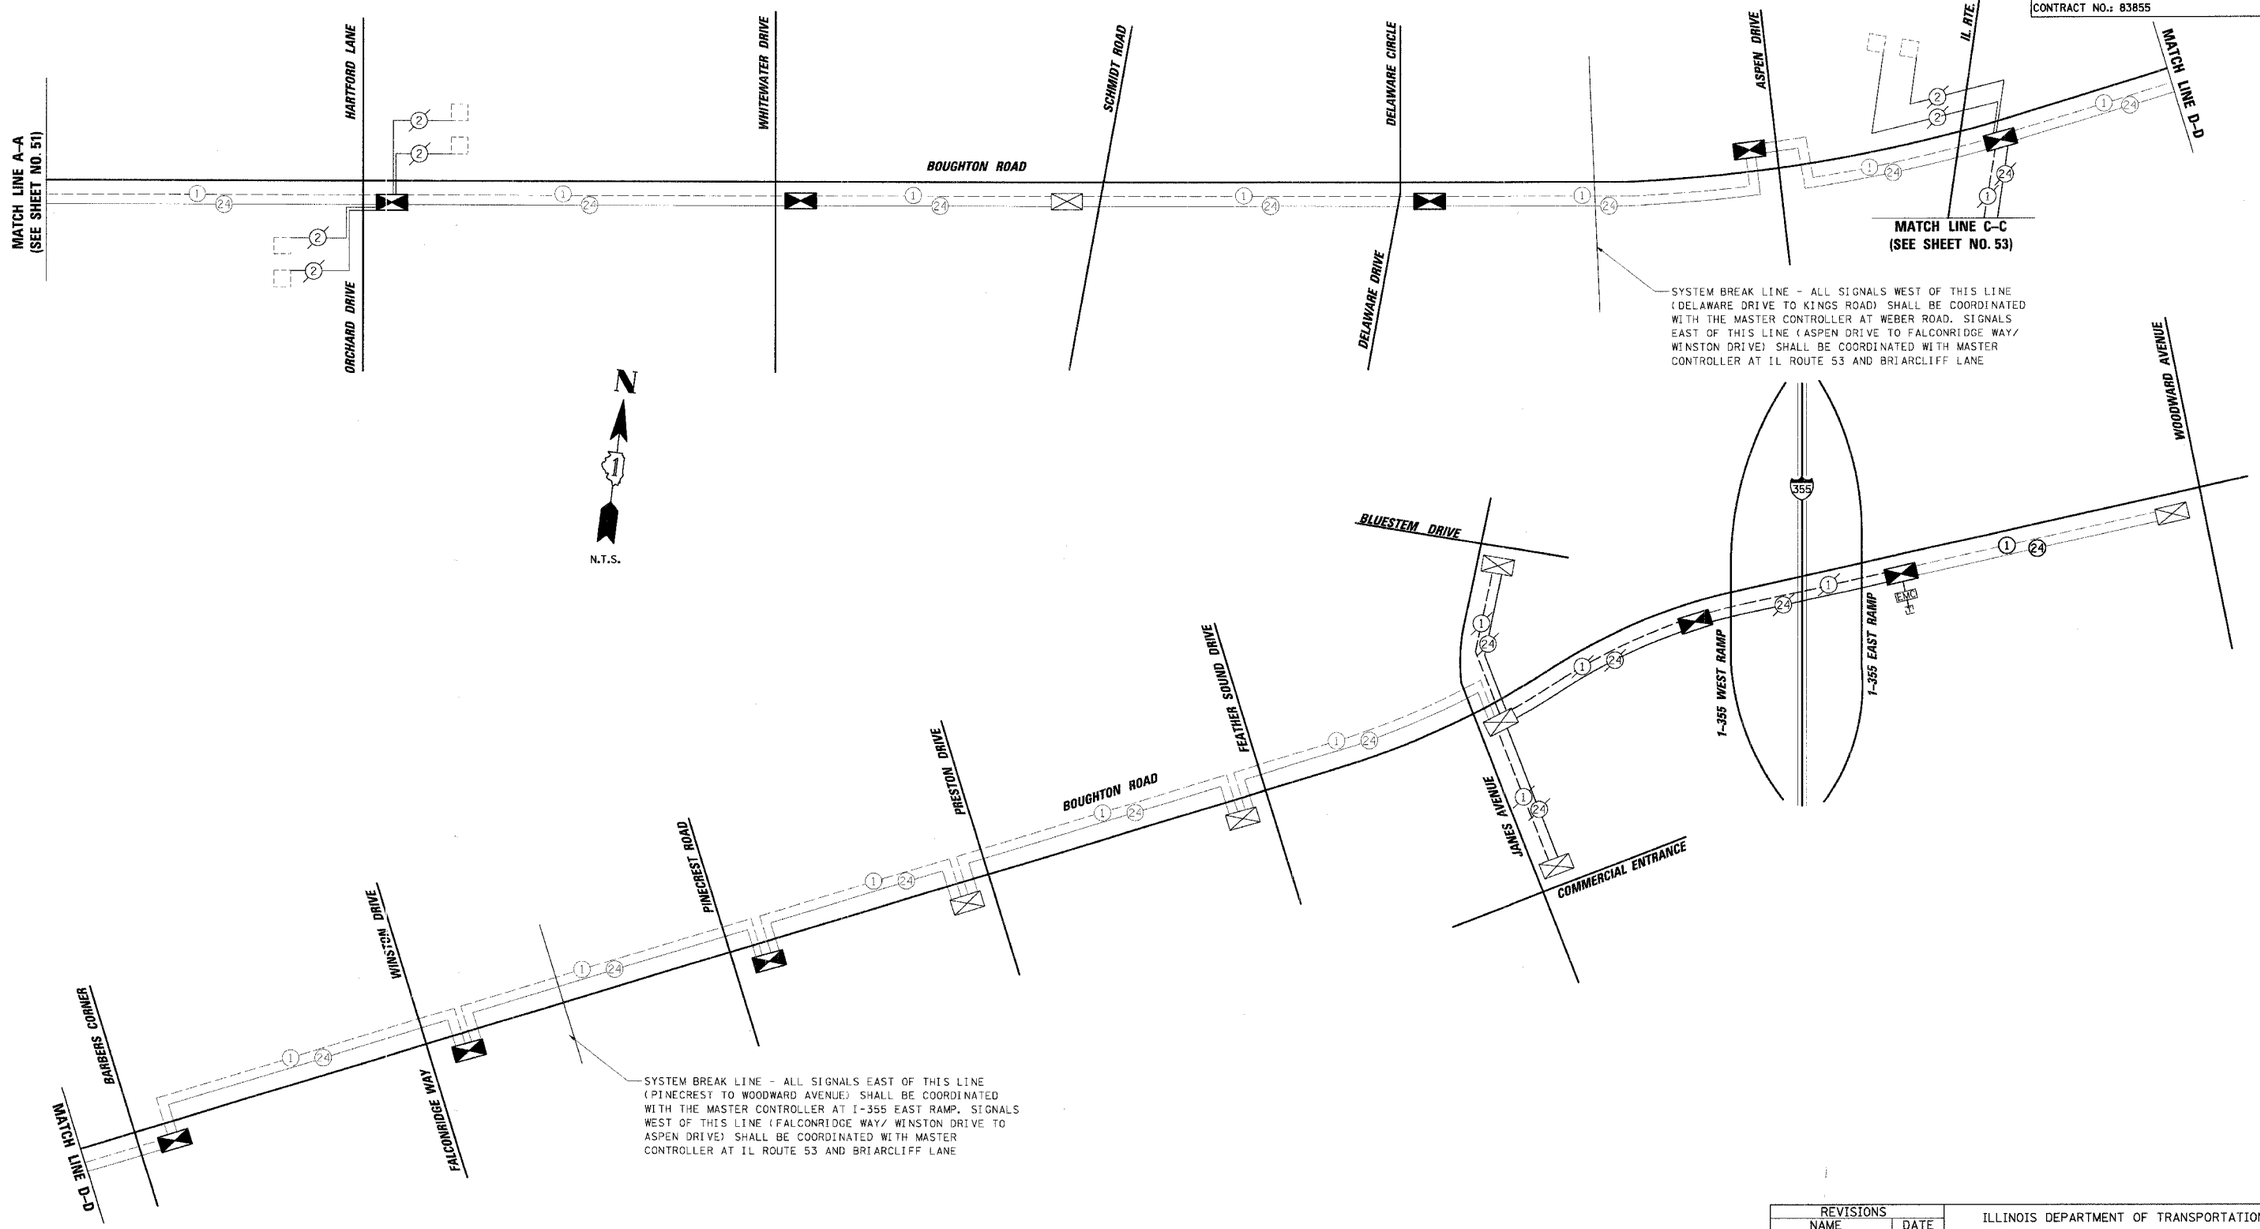

REVISIONS	
NAME	DATE

ILLINOIS DEPARTMENT OF TRANSPORTATION

INTERCONNECT SCHEMATIC

BOUGHTON ROAD
BOLINGBROOK, ILLINOIS

SCALE: N.T.S.
DATE: 4/7/2006

DRAWN BY: FCP/FPB
DESIGNED BY: MKW
CHECKED BY: MJT

CHRISTOPHER B. BURKE ENGINEERING LTD.
9575 West Higgins Road, Suite 600
Rosemont, Illinois 60018
(847) 823-0500

PROFILE
SURVEYED
PLOTTED
ALIGNMENT CHECKED
R.O.W. NOTED
STRUCTURE NOTATIONS OTHER
NOTE BOOK
NO.

PLAN
SURVEYED
PLOTTED
ALIGNMENT ENTERED
R.O.W. CHECKED
AUD. F.A.U. RAMP
NOTE BOOK
NO.

BY DATE

N:\BOLINGBROOK\05559\Traffic\SCH2_Boughtn.dgn