CONTRACT NO. 85390

F.A. RTE.	SECTION	COUNTY	TOTAL SHEETS	SHEET NO.
303	03-00520-00-WR	WINNEBAGO	254	102
STA. 504+79.64		TO STA. 510+25.90		
FED. ROAD DIST. NO.	ILLINOIS	FED. AID PROJECT		

HAMILTON SUNSTRAND
#4751 / #4949

STATION EQUATION
STA. 226+53.46 (HARRISON AVENUE)
= 507+26.39 (FOREST VIEW ROAD)

HARRISON AVENUE

DONALD G. PETERSON
JOSEPHINE M. PETERSON

COMB. CONC. CURB & GUTTER TY B-6.18

43.54' LT
506+36.40

55.12' RT
225+76.13

230'R

EXISTING RIGHT-OF-WAY

30.11' LT
505+65.06

27.83' LT
504+79.69

EXISTING MEDIAN TO BE REMOVED

80' R.O.W.

505+00

506

507

28.01' RT
504+79.59

30'

27.99' RT
504+97.43

30.00' RT
505+57.91

30.00' RT
505+83.79

28.01' RT
504+81.72

EXISTING RIGHT-OF-WAY

160'R

40.69' RT
506+37.32

COMB. CONC. CURB & GUTTER TY B-6.18

CONSTRUCTION LIMITS

45.90' RT
227+42.07

70'R

POT Sta 507+26.39

362'

227'

53.02' LT
225+81.37

PROPOSED RIGHT-OF-WAY

400'R

42.14' LT
226+00.79

CONSTRUCTION LIMITS

72.36' LT
226+20.35

P,C,C, DRIVEWAY PAVEMENT, 7"
HEAD IN PARKING LOT

50'R

EXISTING RIGHT-OF-WAY

POT Sta 510+34.64

13.15' LT
508+17.33

13.05' LT
508+48.73

13.19'

66' R.O.W.

FOREST VIEW ROAD

508

509

510+00

25.43' RT
507+89.82

13.61' RT
508+48.65

13.61'

50'R

25.70' RT
508+20.94

26.17' RT
508+65.00

74.56' LT
226+86.34

12' P.E.
508+51.76

54.78' LT
227+06.37

34.51' RT
507+93.17

FRANK SCHMERSE

45.67' LT
227+09.55

50'R

33.00' LT
227+24.82

PROPOSED RIGHT-OF-WAY

55.12' LT
227+36.45

SCALE IN FEET
0 20 40

PLAN
SURVEYED
PLOTTED
ALIGNMENT CHECKED
R.O.W. NOTED
PLAT OF WAY CHECKED
NOTE BOOK
NO.
PLAN FILE NAME
BY
DATE

PROFILE
SURVEYED
PLOTTED
GRADES CHECKED
R.O.W. NOTED
STRUCTURE NOTATIONS DYNOD
NOTE BOOK
NO.
BY
DATE

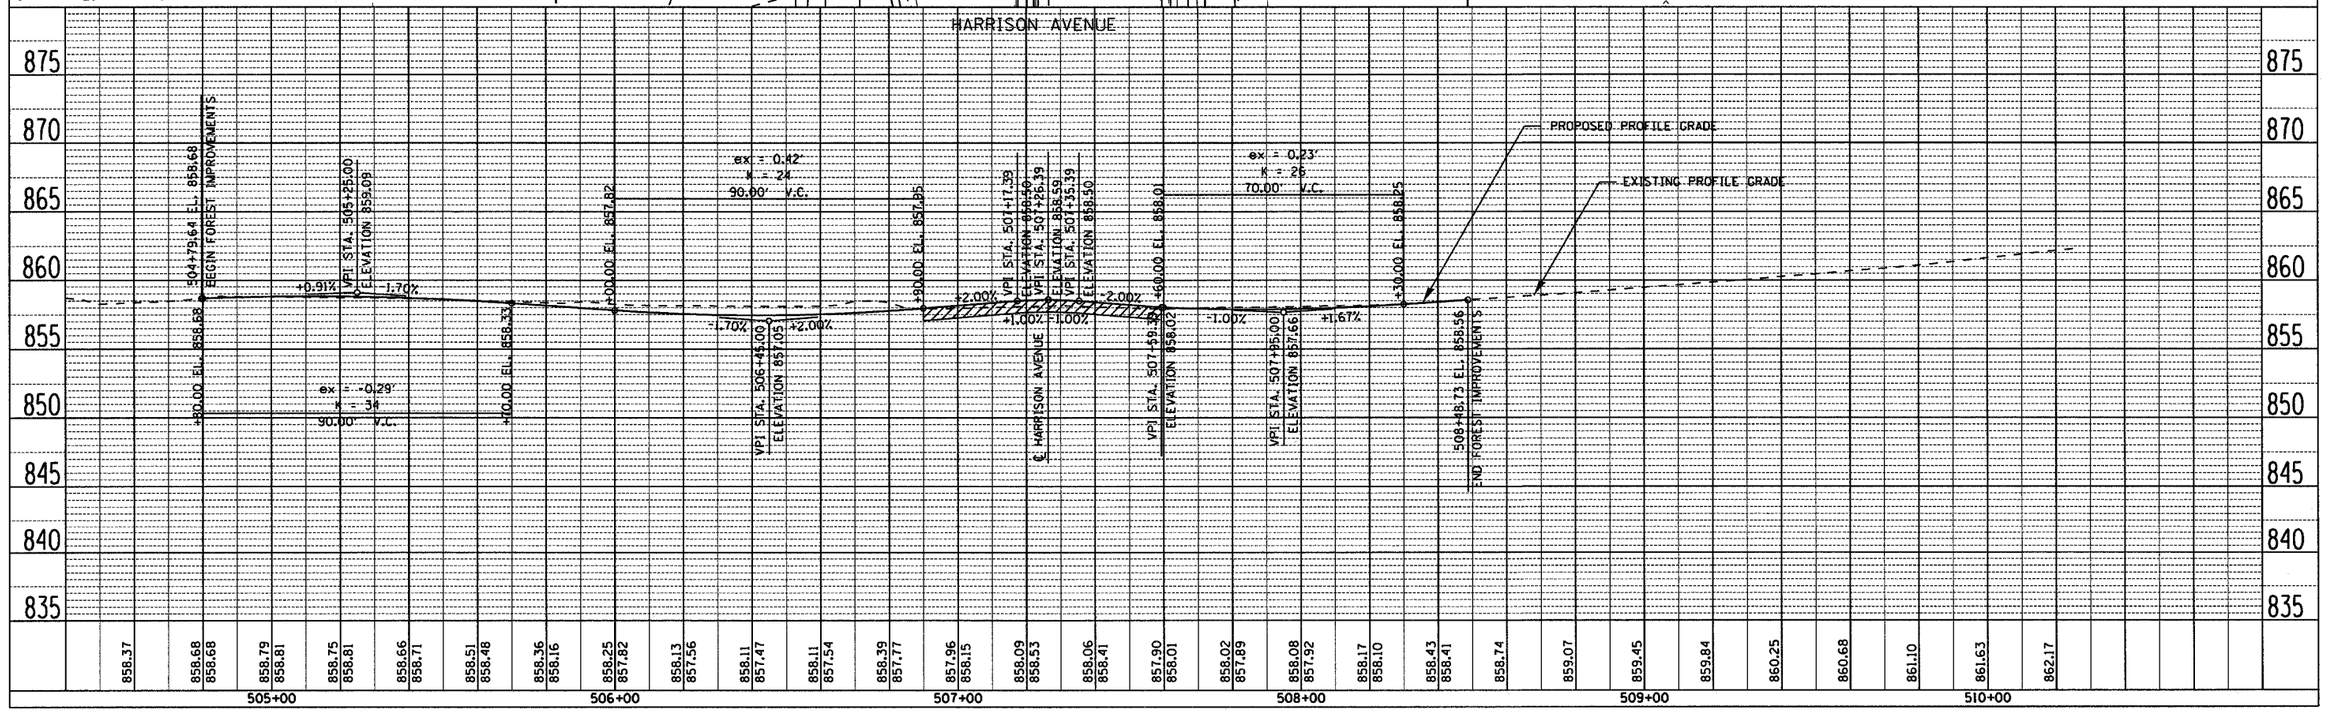

FOREST VIEW ROAD – STA. 504+79.64 TO 510+25.90