F.A.I. RTE.	SECTION	COUNTY	TOTAL SHEETS	SHEET NO.
57	10-32HB-3, K	CHAMPAIGN	352	19

CONTRACT NO. 90758

PROPOSED TYPICAL CROSS SECTION (5)

RAMPS A & D

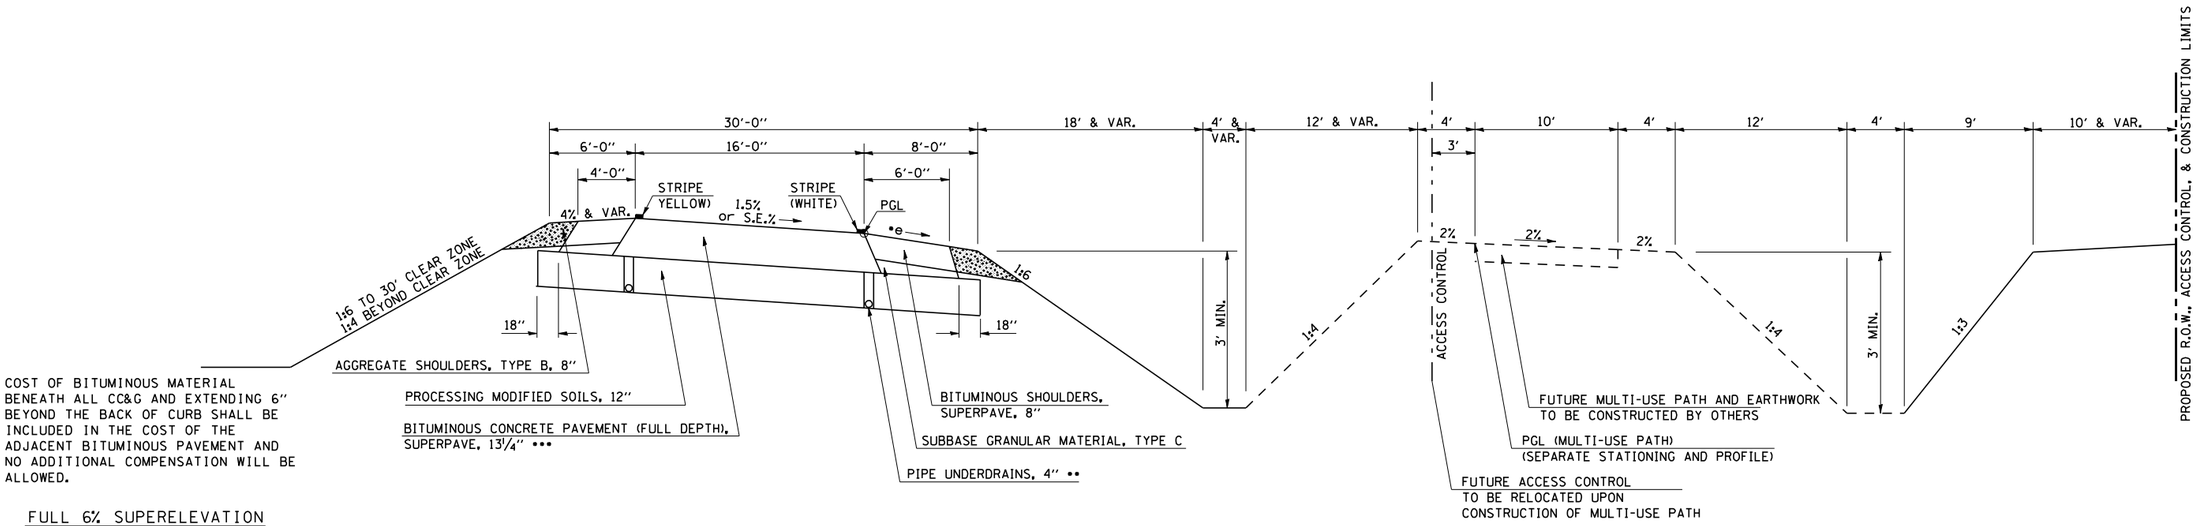

COST OF BITUMINOUS MATERIAL BENEATH ALL CC&G AND EXTENDING 6" BEYOND THE BACK OF CURB SHALL BE INCLUDED IN THE COST OF THE ADJACENT BITUMINOUS PAVEMENT AND NO ADDITIONAL COMPENSATION WILL BE ALLOWED.

FULL 6% SUPERELEVATION

RAMP A - STA. 13+00 TO STA. 15+62
RAMP A - STA. 19+27 TO STA. 24+96
RAMP D - STA. 28+60 TO STA. 33+83
RAMP D - STA. 37+48 TO STA. 39+84

PROPOSED TYPICAL CROSS SECTION (6)

RAMPS B & C

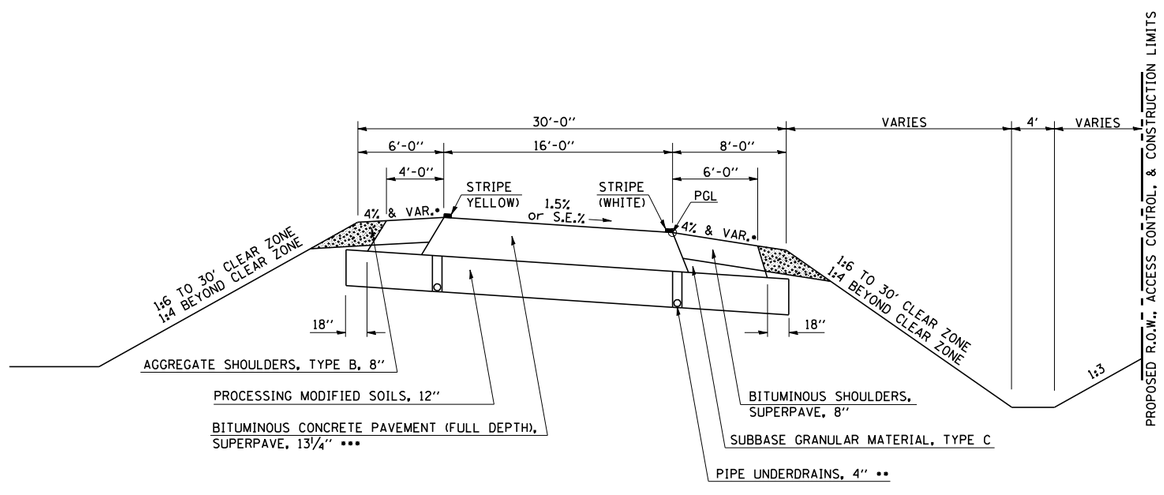

COST OF BITUMINOUS MATERIAL BENEATH ALL CC&G AND EXTENDING 6" BEYOND THE BACK OF CURB SHALL BE INCLUDED IN THE COST OF THE ADJACENT BITUMINOUS PAVEMENT AND NO ADDITIONAL COMPENSATION WILL BE ALLOWED.

FULL 6% SUPERELEVATION

RAMP B - STA. 13+60 TO STA. 18+81
RAMP B - STA. 22+46 TO STA. 24+81
RAMP C - STA. 33+00 TO STA. 35+63
RAMP C - STA. 39+28 TO STA. 44+98

SPECIAL DITCH WIDTH (RAMP C)

STATION	TO	STATION	WIDTH (FT)
RT. 31+50		42+65	5

• REFER TO STANDARD 482001
•• PIPE UNDERDRAINS REQUIRED ON BOTH SIDES THROUGH TANGENT SECTIONS AND ON THE LOW SIDE THROUGH SUPERELEVATED SECTIONS.

••• BITUMINOUS CONCRETE PAVEMENT, (FULL DEPTH), SUPERPAVE, 13¼" CONSISTS OF:
1 LIFT - 5" BINDER COURSE, SUPERPAVE, IL-19.0, N90
1 LIFT - 3¾" BINDER COURSE, SUPERPAVE, IL-19.0, N90
1 LIFT - 2½" POLYMERIZED BINDER COURSE, SUPERPAVE, IL 19.0, N90
1 LIFT - 2" POLYMERIZED SURFACE COURSE, SUPERPAVE, MIX "D", N90