3/31/2006

F.A.I RTE.	SECTION	COUNTY	TOTAL SHEETS	SHEET NO.
57	10-32HB-3,K	CHAMPAIGN	352	51
STA. 50+00	TO STA. 53+00			
FED. ROAD DIST. NO.	ILLINOIS	FED. AID PROJECT		

CONTRACT NO. 90758

SEC. 28, T. 19 N., R. 8 E., 3rd P.M.

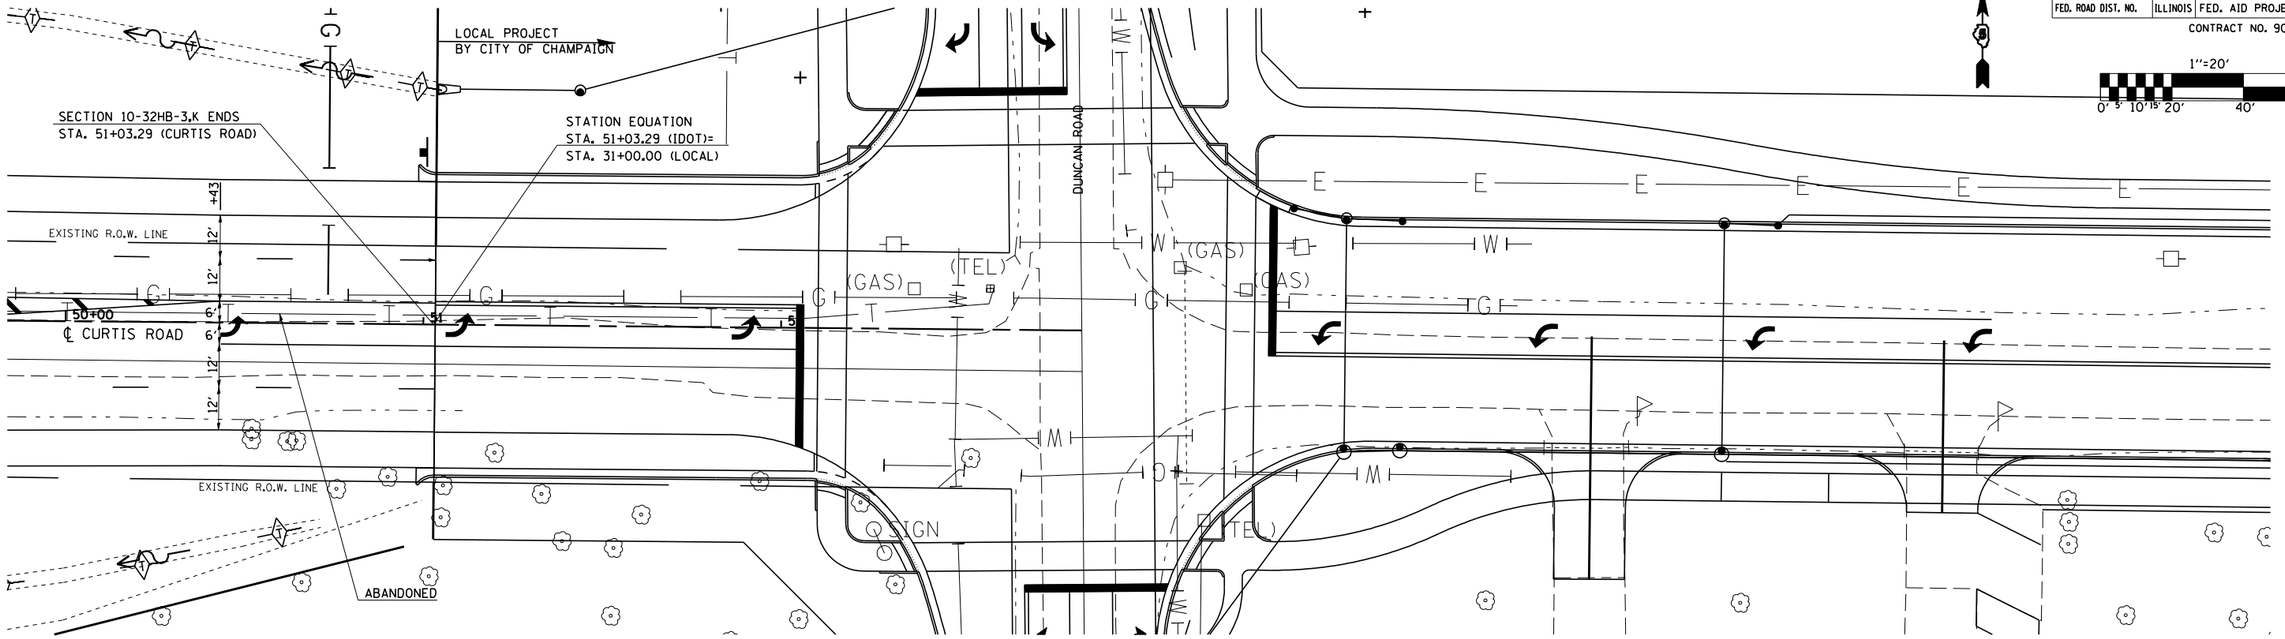

SEC. 33, T. 19 N., R. 8 E., 3rd P.M.

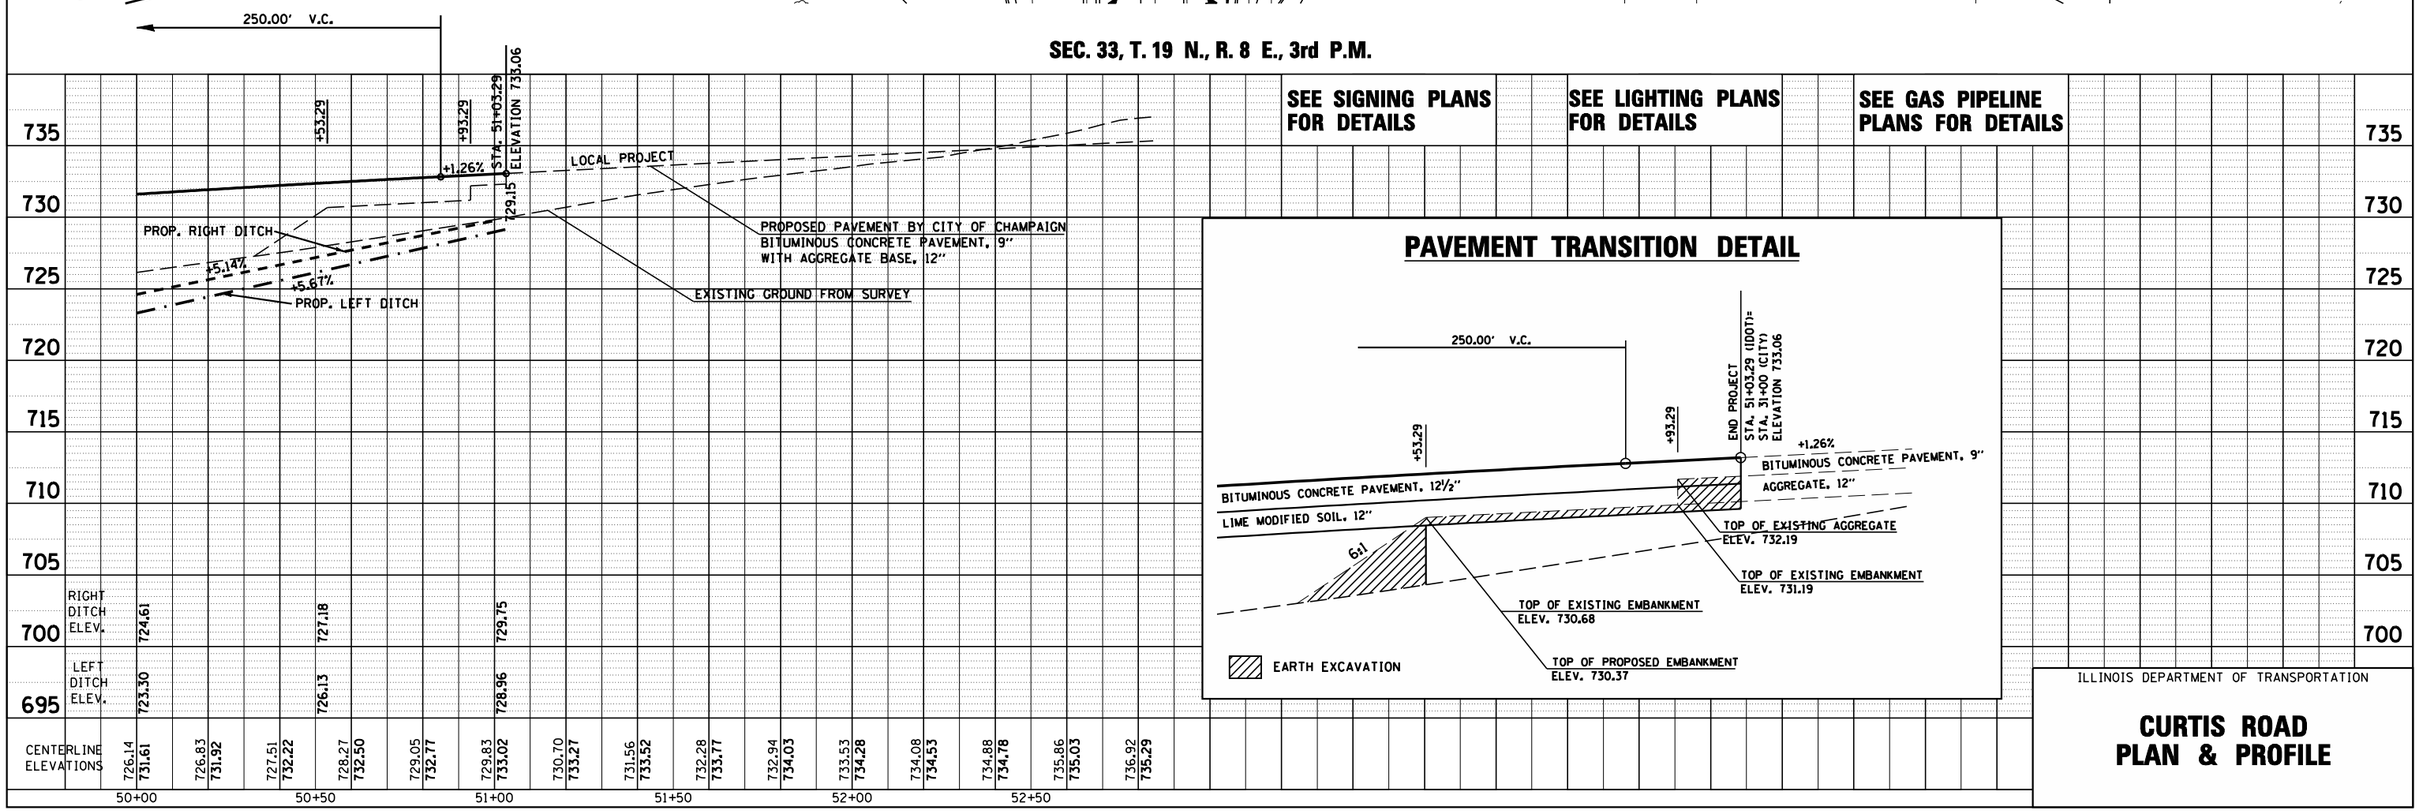

SEE SIGNING PLANS FOR DETAILS

SEE LIGHTING PLANS FOR DETAILS

SEE GAS PIPELINE PLANS FOR DETAILS

PAVEMENT TRANSITION DETAIL

ILLINOIS DEPARTMENT OF TRANSPORTATION

CURTIS ROAD PLAN & PROFILE

PLAN — NOTE BOOK NO. ___ — SURVEYED / PLOTTED / ALIGNMENT CHECKED / RT. OF WAY CHECKED / CADD FILE NAME ___ — BY — DATE

PROFILE — NOTE BOOK NO. ___ — SURVEYED / PLOTTED / GRADES CHECKED / B.M. NOTED / STRUCTURE NOTATNS CHK'D — BY — DATE

c:\projects\d505095\pp20.dgn