3/31/2006

CONTACT NO. 90758

F.A.I RTE.	SECTION	COUNTY	TOTAL SHEETS	SHEET NO.
57	10-32HB-3,K	CHAMPAIGN	352	69
STA.	TO STA.			
FED. ROAD DIST. NO.	ILLINOIS	FED. AID PROJECT		

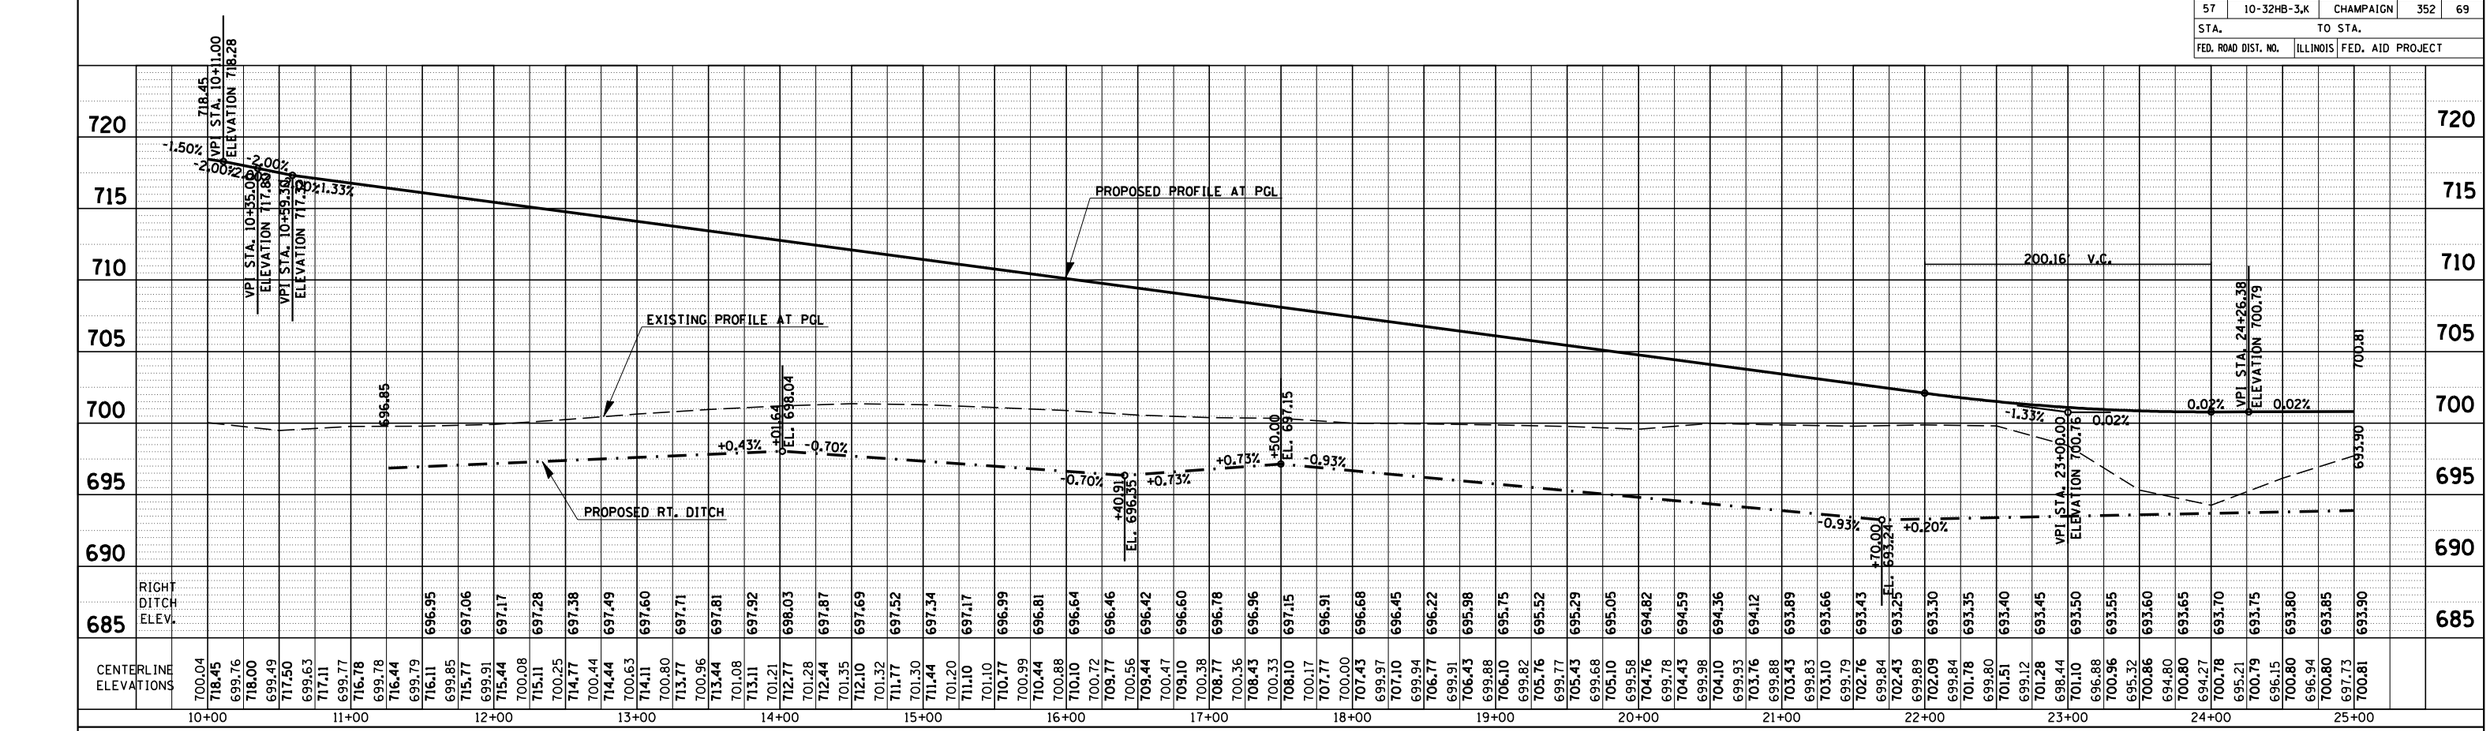

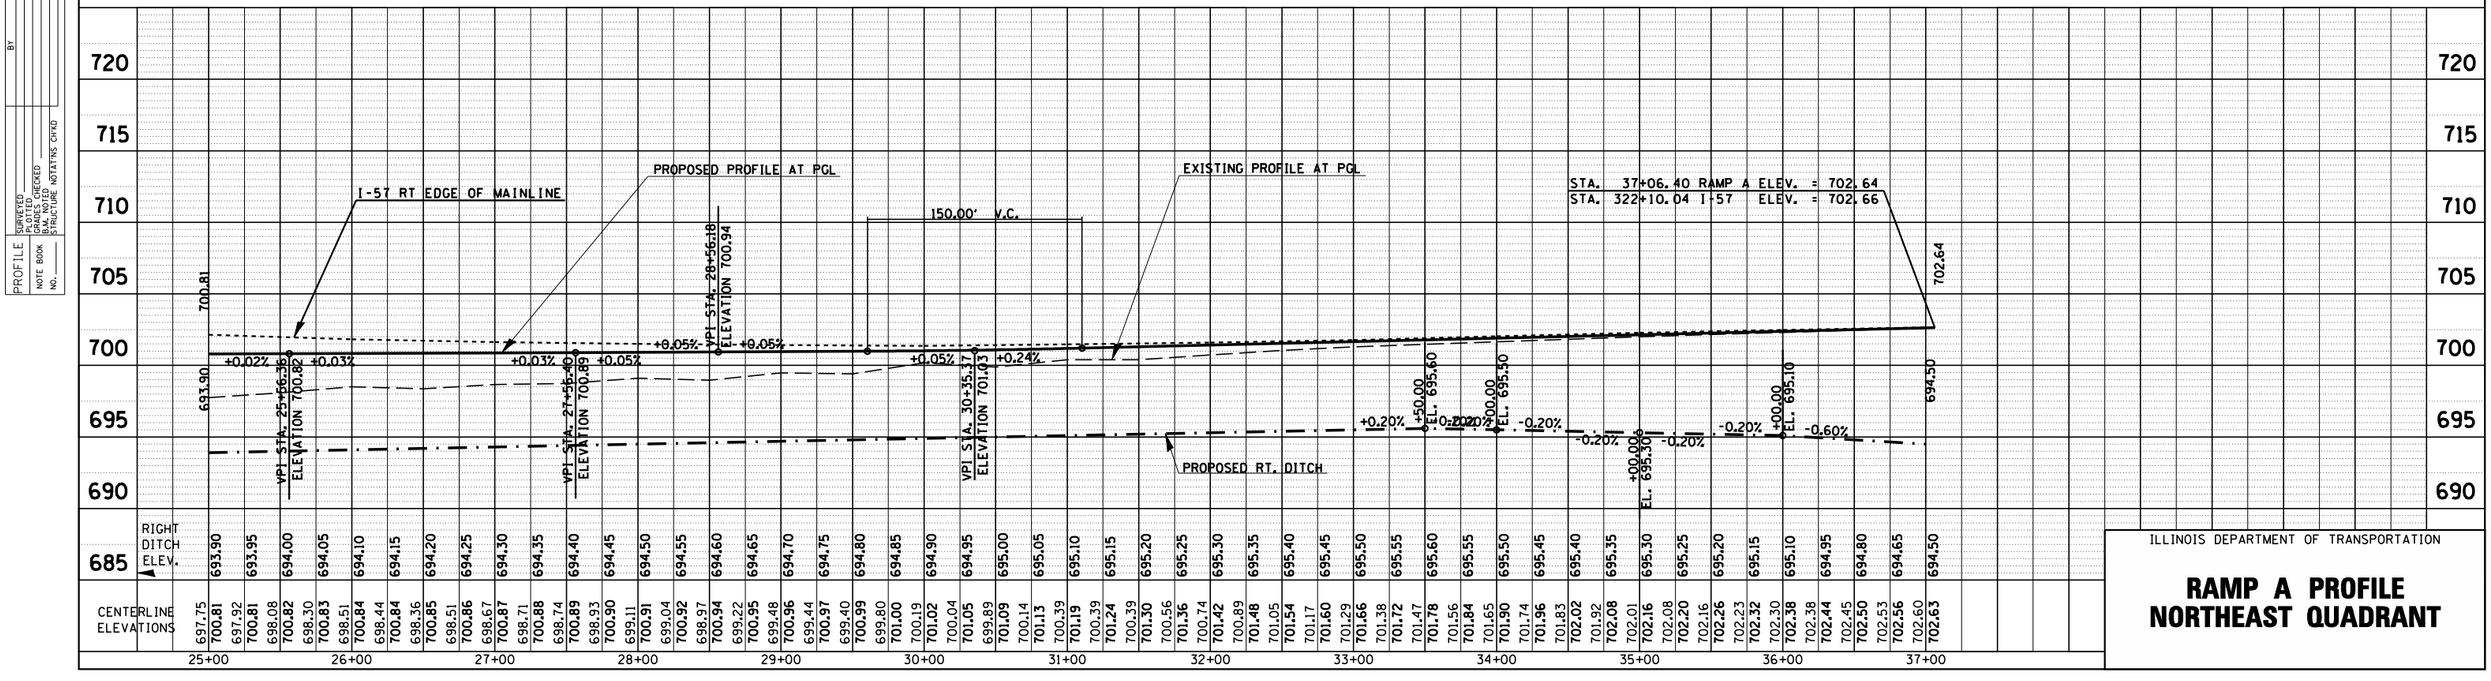

PROFILE

	SURVEYED	BY
	PLOTTED	DATE
	GRADES CHECKED	
NOTE BOOK	SEAL NOTED	
NO.	SIGNATURE NOTATNS CHKD	

ILLINOIS DEPARTMENT OF TRANSPORTATION

RAMP A PROFILE NORTHEAST QUADRANT

c:\projects\d505095\profiles50.dgn