3/30/2006

CONTRACT NO. 90758

F.A.I RTE.	SECTION	COUNTY	TOTAL SHEETS	SHEET NO.
57	10-32HB-3,K	CHAMPAIGN	352	206
STA. 11+00.00	TO STA.12+00.00			
FED. ROAD DIST. NO.	ILLINOIS	FED. AID PROJECT		

CURTIS ROAD

FINAL SURVEY	NOTE BOOK	NO.	BY	DATE
SURVEYED				
PLOTTED				
TRANSMITTAL DATE				
AREAS				
AREAS CHECKED				

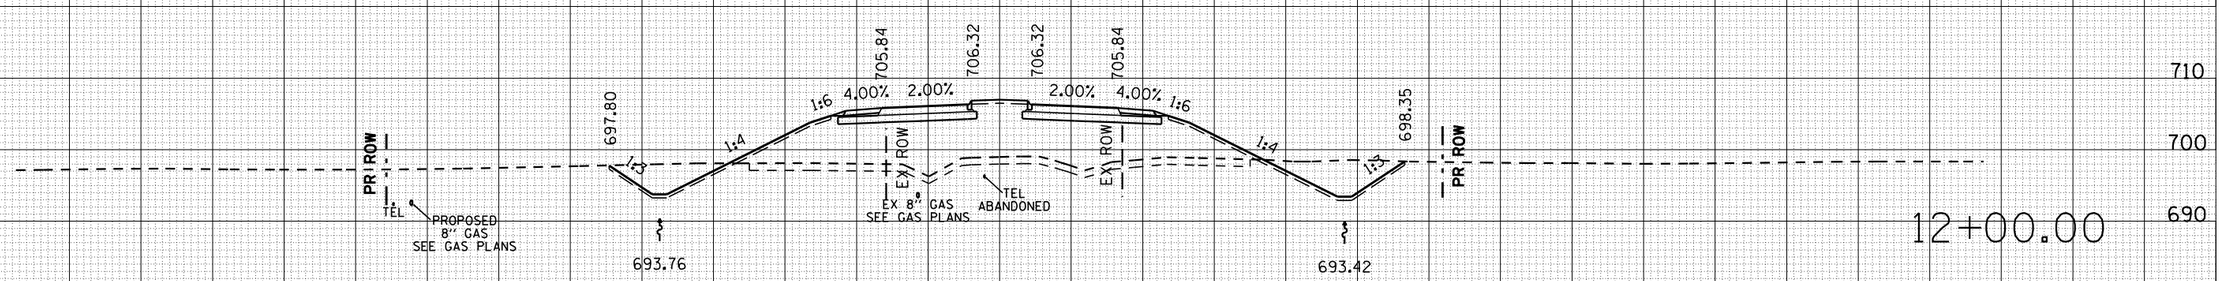

TSC=140.0
C=225.2
F=953.2
TSF=71.8

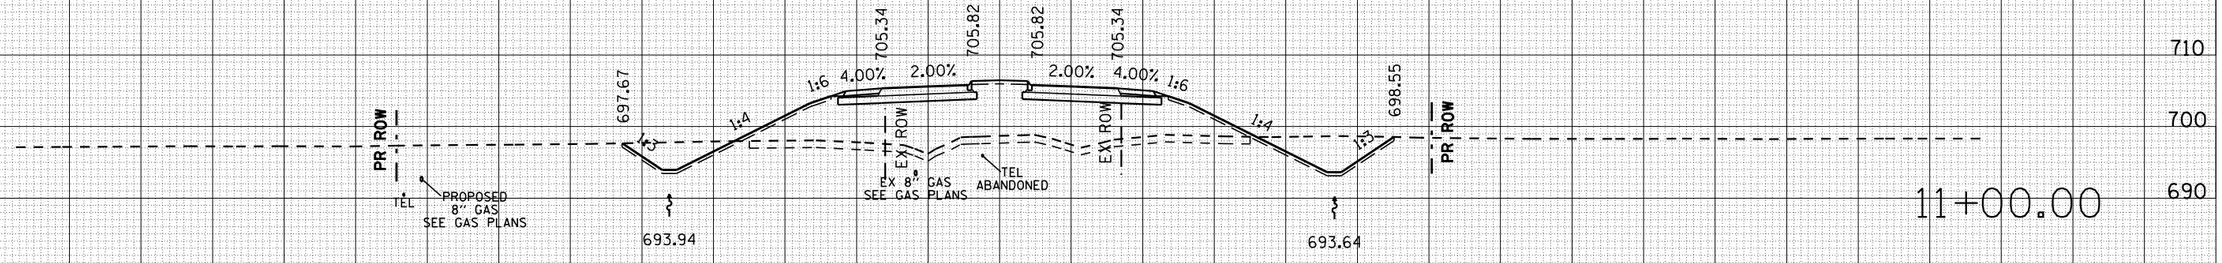

TSC=140.0
C=209.8
F=905.3
TSF=68.5

c:\projects\d505095\xscurtis.dgn