3/30/2006

CONTRACT NO. 90758

F.A.I RTE.	SECTION	COUNTY	TOTAL SHEETS	SHEET NO.
57	10-32HB-3,K	CHAMPAIGN	352	225
STA. 37+00.00	TO STA. 38+00.00			
FED. ROAD DIST. NO.	ILLINOIS	FED. AID PROJECT		

CURTIS ROAD

FINAL SURVEY	NOTE BOOK	NO.	BY	DATE
SURVEYED				
PLOTTED				
PLANIMETRIC				
AREAS				
AREAS CHECKED				

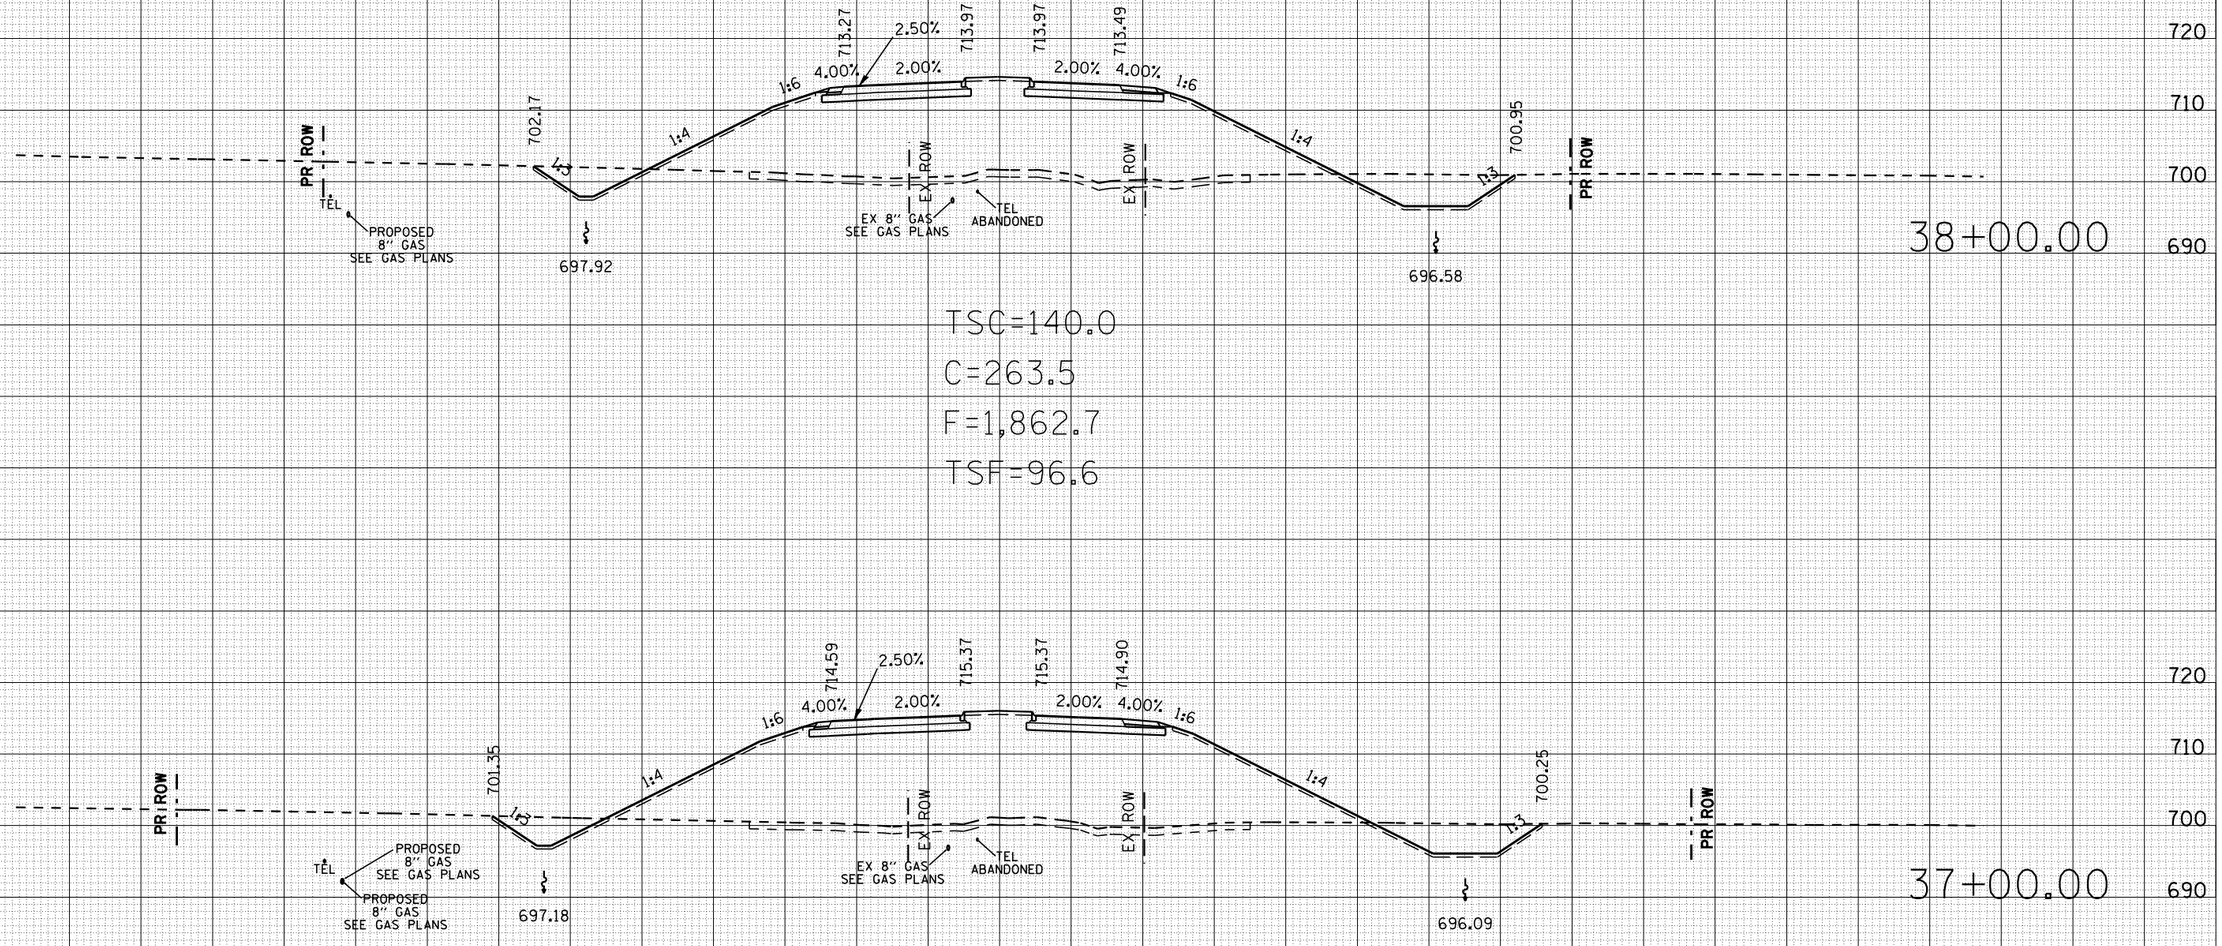

TSC=140.0
C=263.5
F=1,862.7
TSF=96.6

ORIGINAL SURVEY	NOTE BOOK	NO.	BY	DATE
SURVEYED				
PLOTTED				
PLANIMETRIC				
AREAS				
AREAS CHECKED				

TSC=140.0
C=249.3
F=2,303.0
TSF=104.2

c:\projects\d505095\xscurtis.dgn