3/30/2006

CONTRACT NO. 90758

F.A.I RTE.	SECTION	COUNTY	TOTAL SHEETS	SHEET NO.
57	10-32HB-3,K	CHAMPAIGN	352	226
STA. 39+00.00	TO STA. 40+00.00			
FED. ROAD DIST. NO.	ILLINOIS	FED. AID PROJECT		

CURTIS ROAD

FINAL SURVEY	NOTE BOOK	NO.
SURVEYED	BY	
PLOTTED	DATE	
PLANIMETER AREAS		
AREAS CHECKED		

280 240 200 160 120 80 40 0 40 80 120 160 200 240 280

720 710 700 690

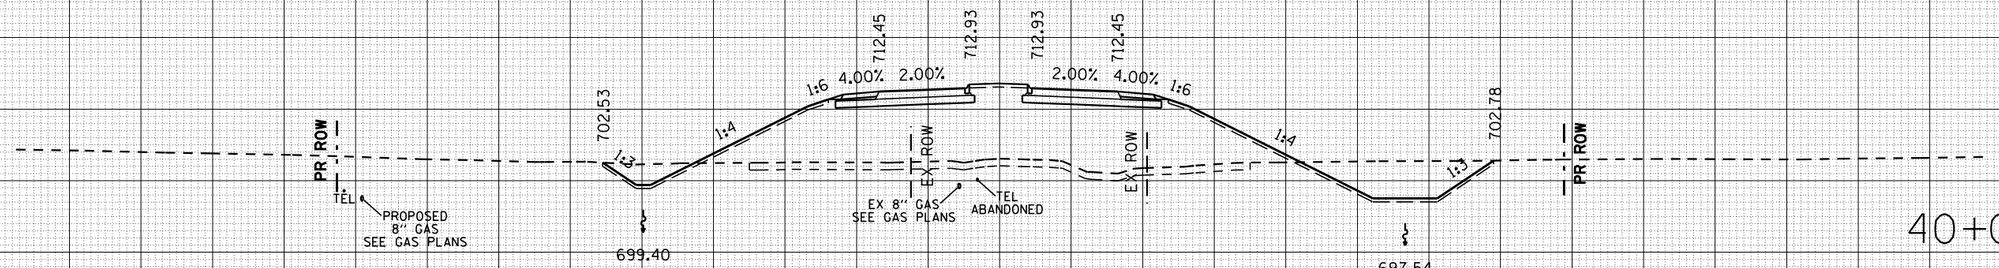

40+00.00

TSC=140.0
C=269.8
F=1,350.2
TSF=85.2

ORIGINAL SURVEY	NOTE BOOK	NO.
SURVEYED	BY	
PLOTTED	DATE	
PLANIMETER AREAS		
AREAS CHECKED		

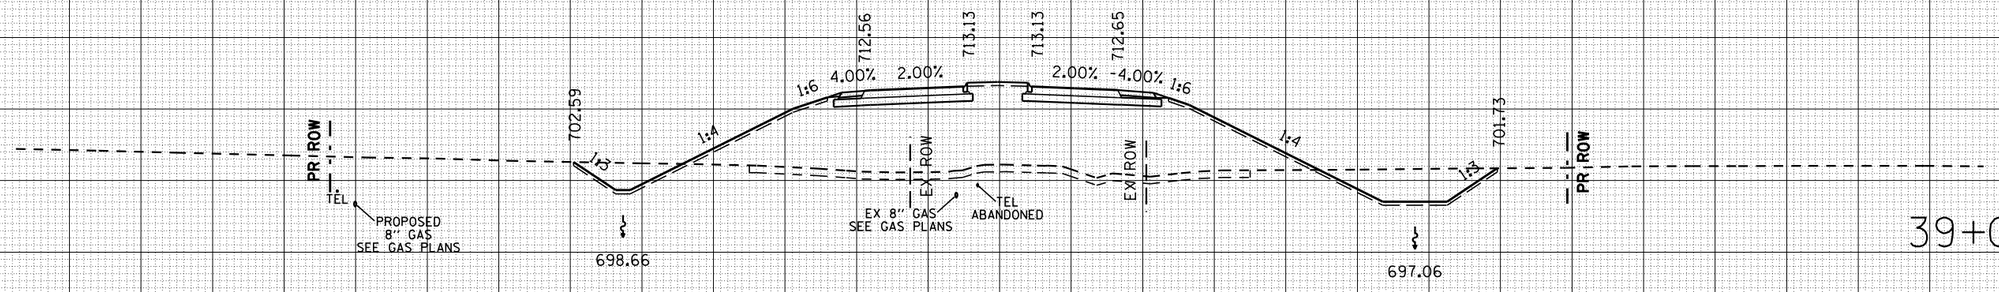

39+00.00

TSC=140.0
C=260.7
F=1,550.2
TSF=89.8

280 240 200 160 120 80 40 0 40 80 120 160 200 240 280

c:\projects\d505095\xscurtis.dgn