3/30/2006

CONTRACT NO. 90758

F.A.I RTE.	SECTION	COUNTY	TOTAL SHEETS	SHEET NO.
57	10-32HB-3,K	CHAMPAIGN	352	315
STA. 18+00.00	TO STA. 19+00.00			
FED. ROAD DIST. NO.	ILLINOIS	FED. AID PROJECT		

RAMP B

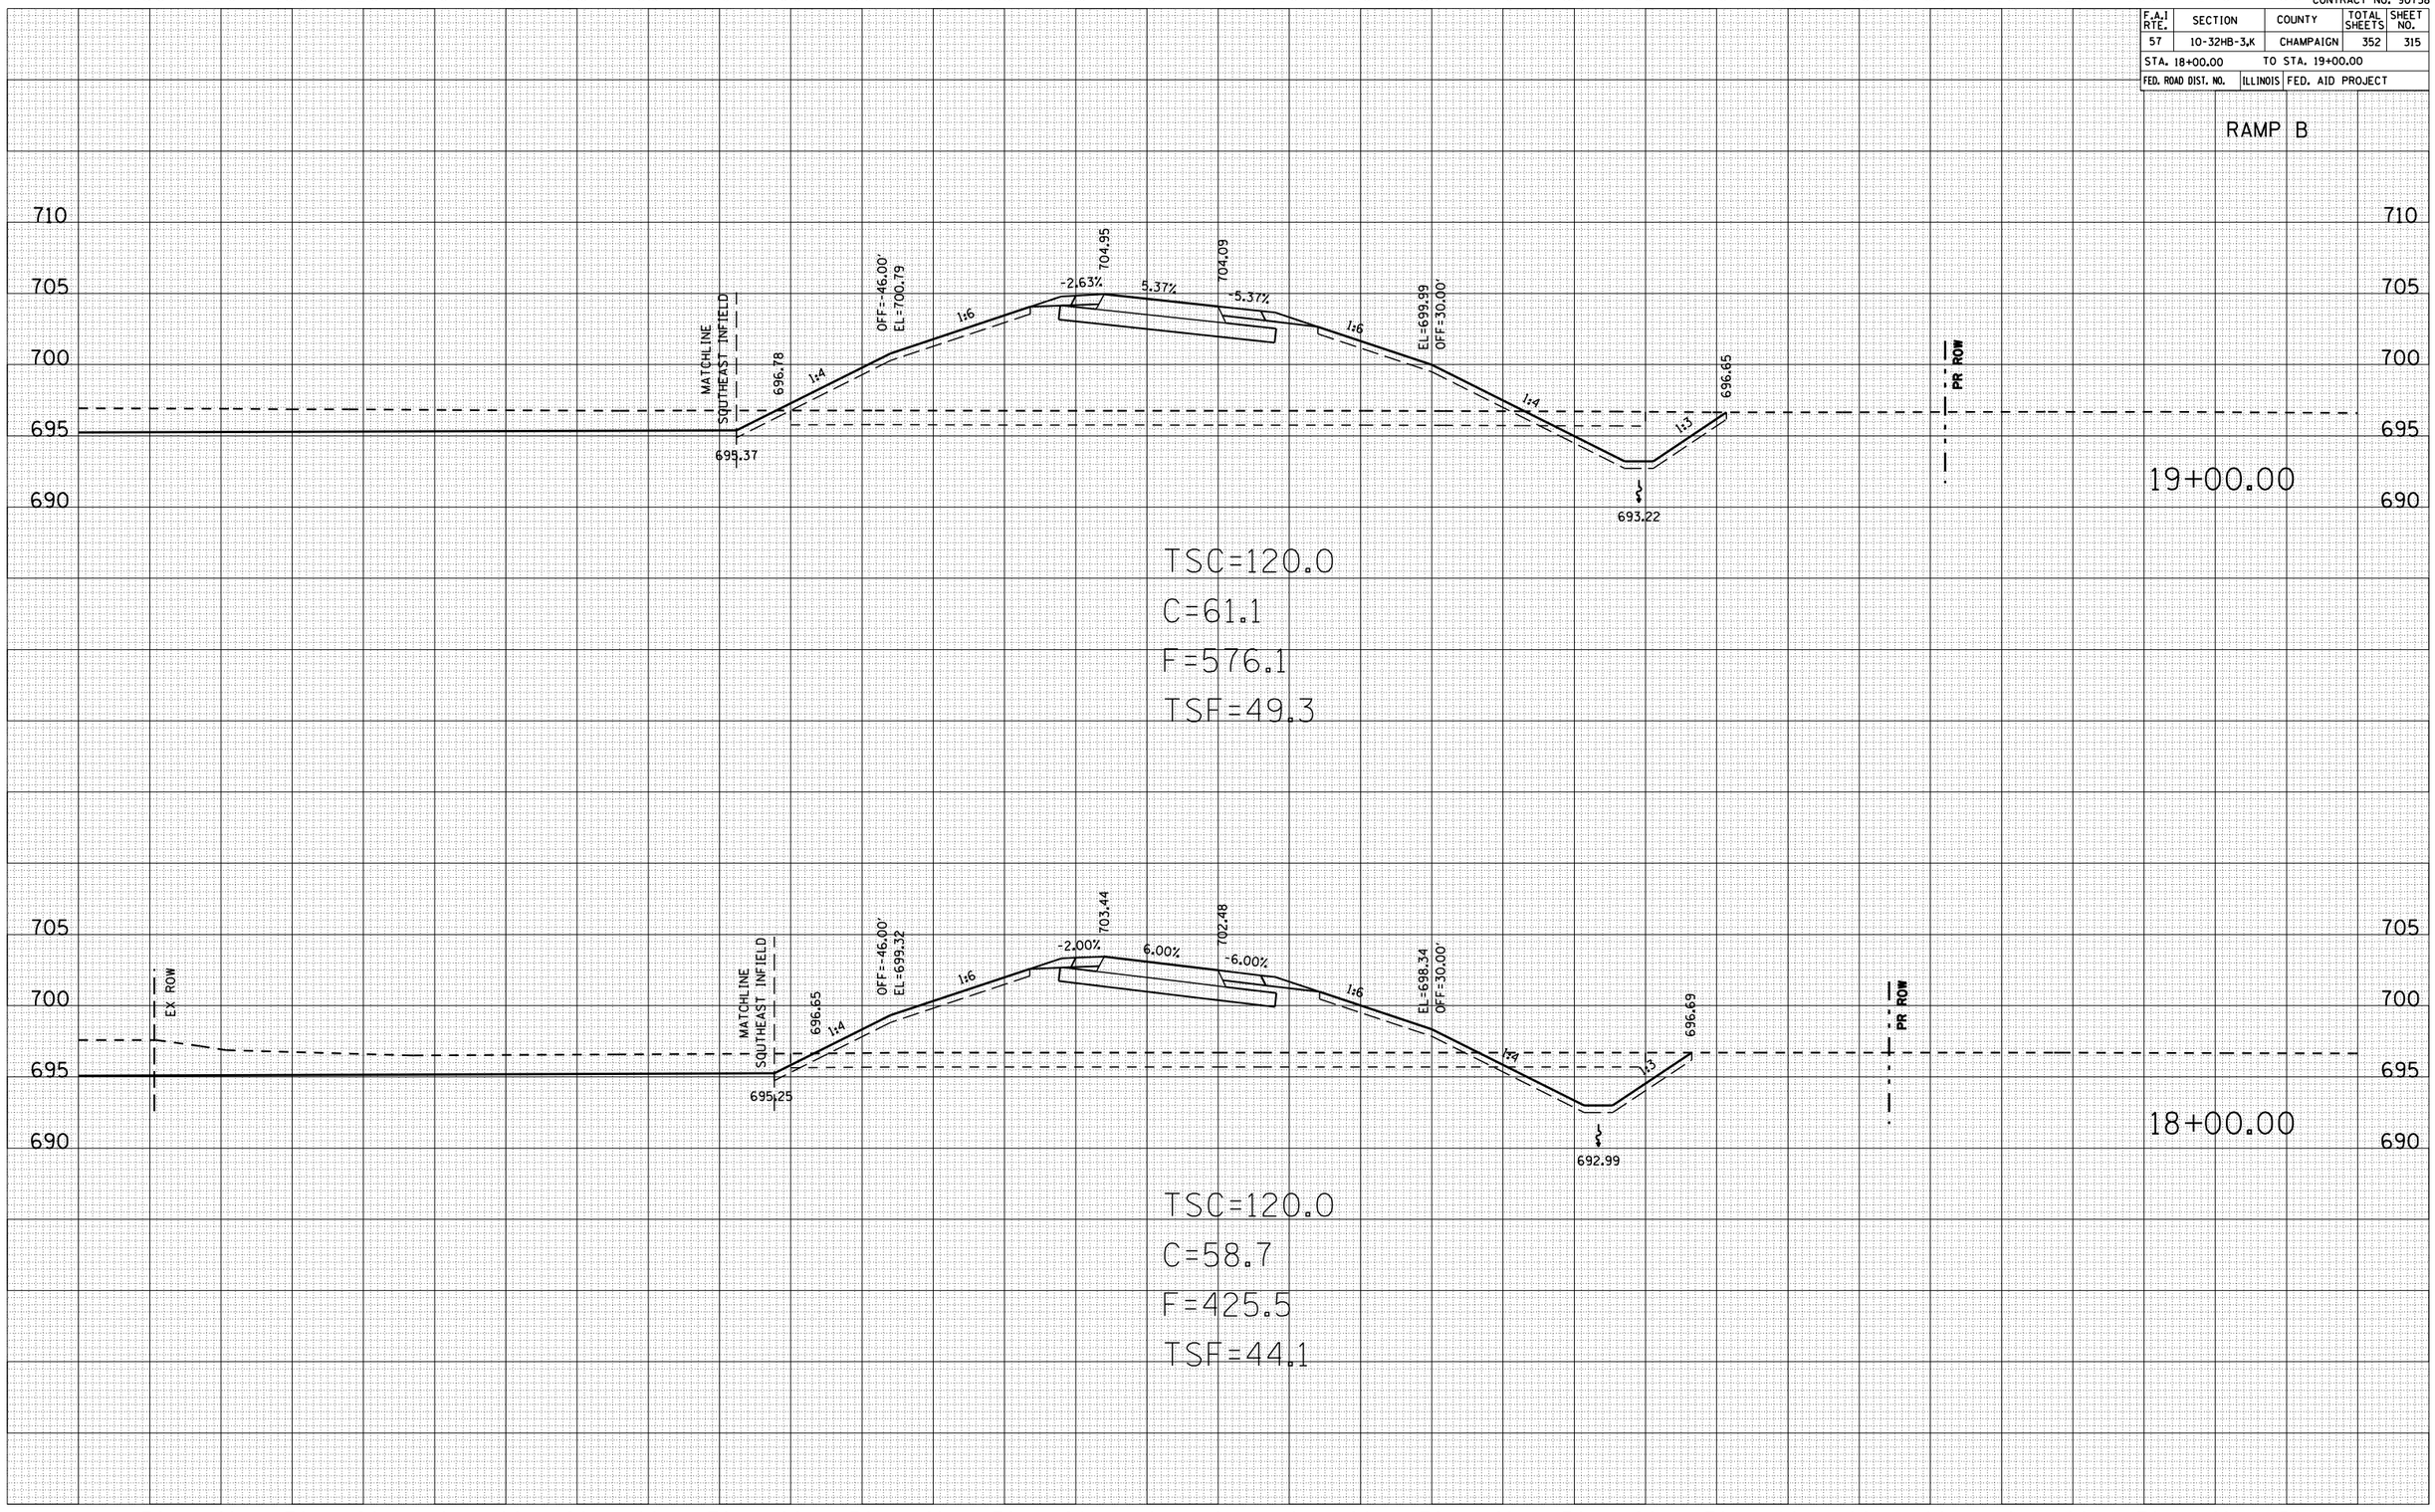

FINAL SURVEY — NOTE BOOK — NO. — BY — DATE
SURVEYED
PLOTTED
TRIANGULATE
AREAS
AREAS CHECKED

ORIGINAL SURVEY — NOTE BOOK — NO. — BY — DATE
SURVEYED
PLOTTED
TRIANGULATE
AREAS
AREAS CHECKED

c:\projects\d505095\xsrampb.dgn