3/30/2006

CONTRACT NO. 90758

F.A.I RTE.	SECTION	COUNTY	TOTAL SHEETS	SHEET NO.
57	10-32HB-3,K	CHAMPAIGN	352	331
STA. 42+00.00	TO STA. 43+00.00			
FED. ROAD DIST. NO.	ILLINOIS	FED. AID PROJECT		

RAMP C

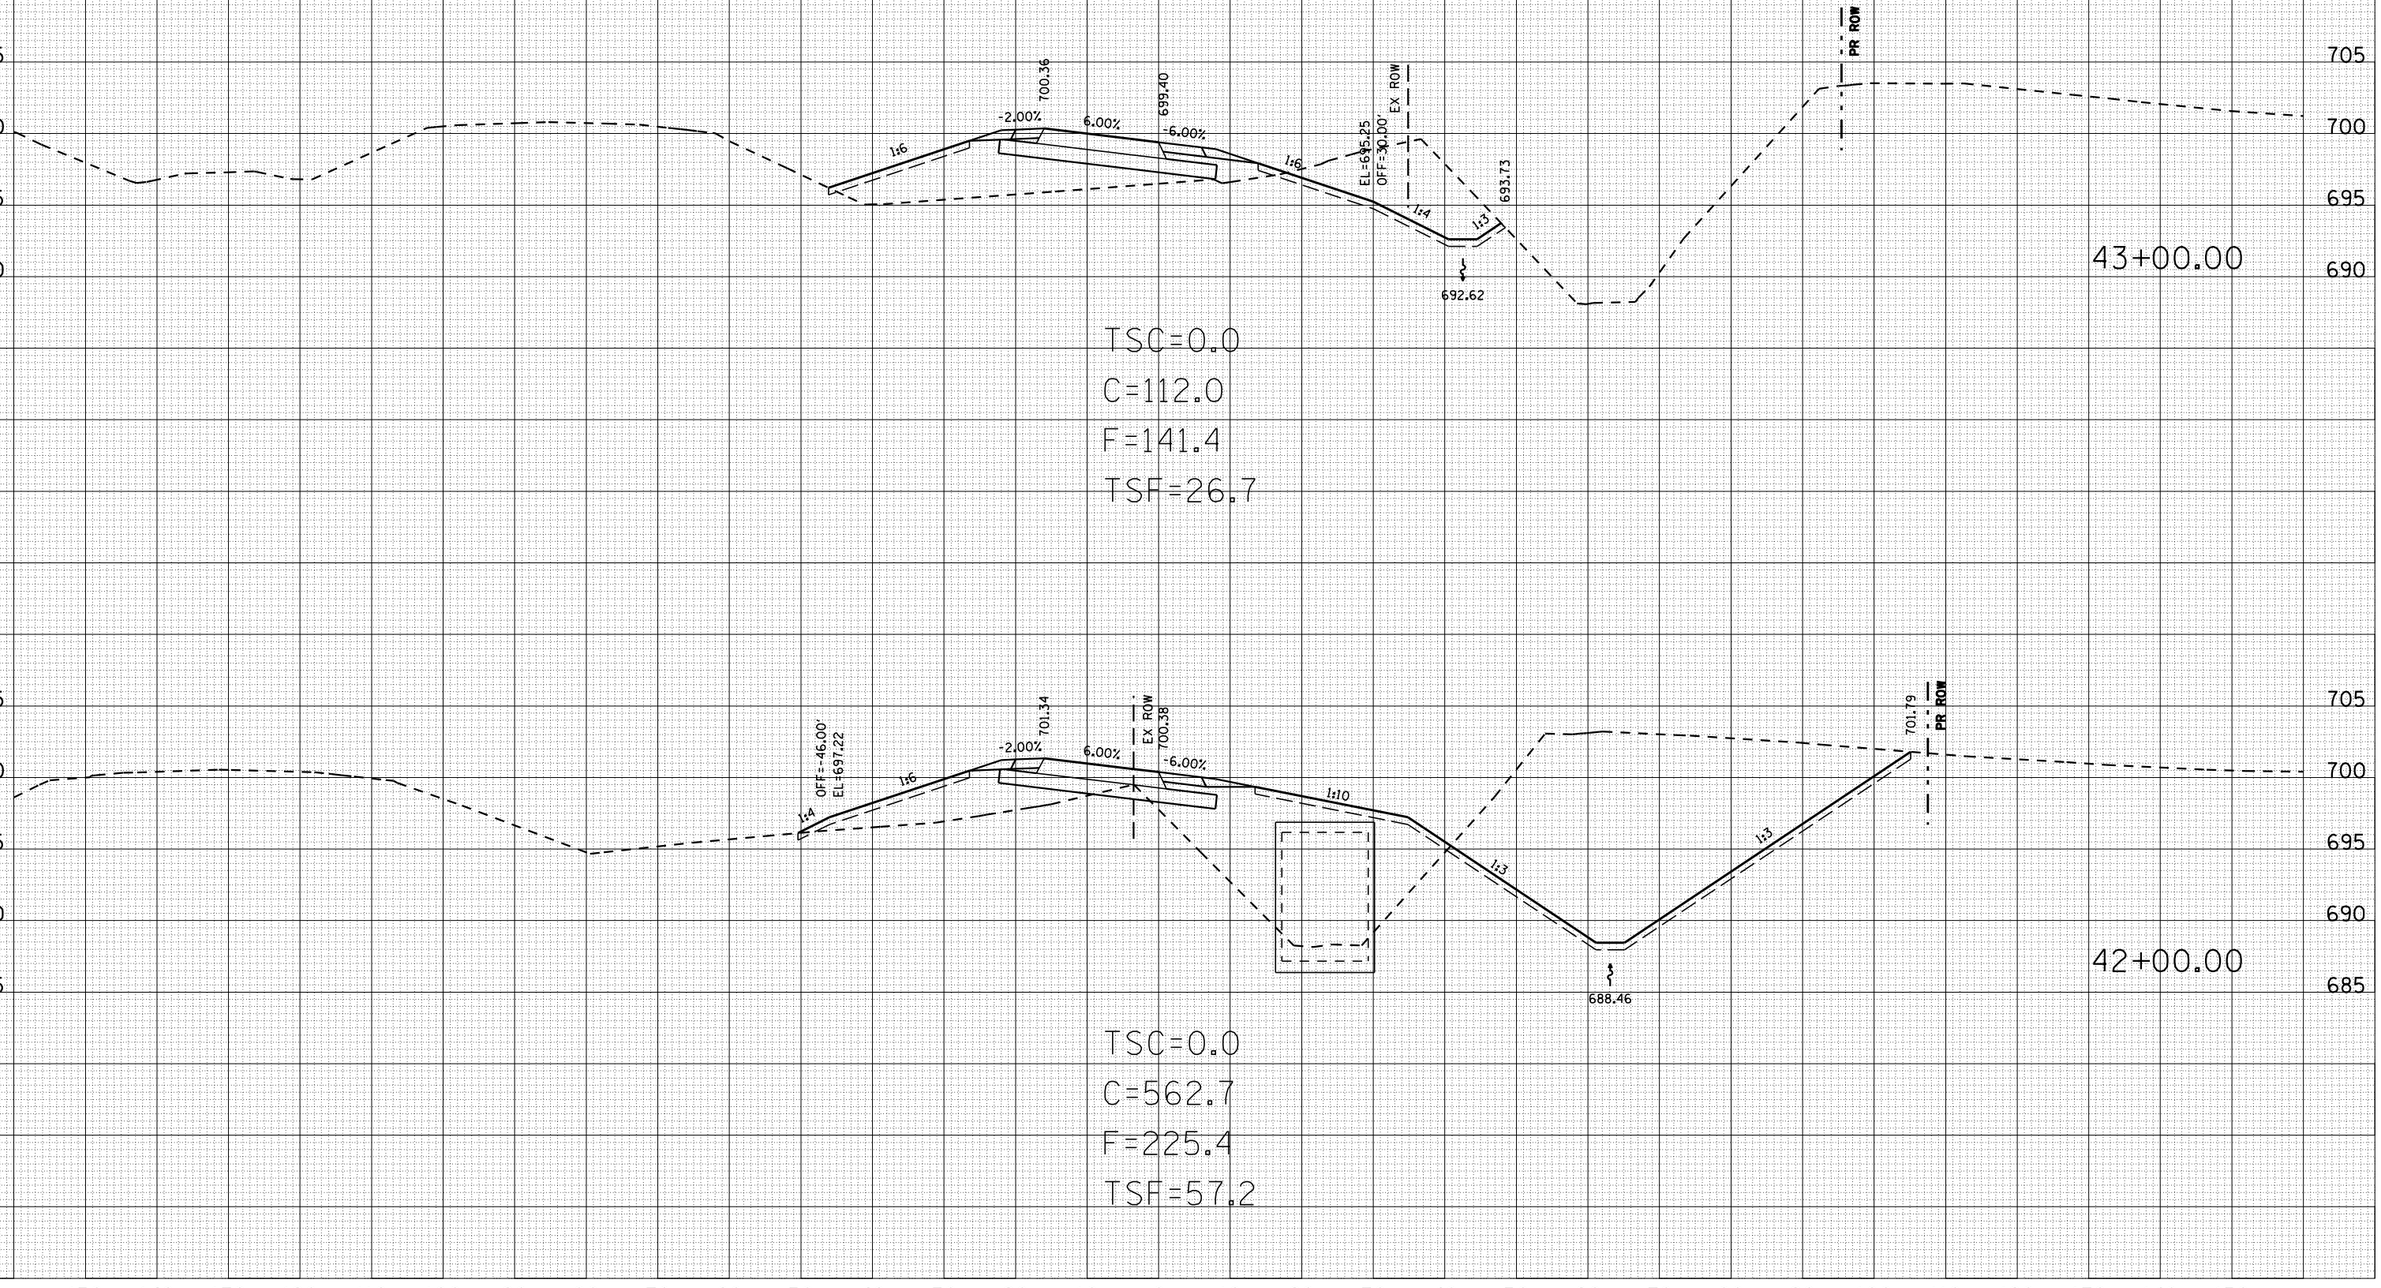

FINAL SURVEY	NOTE BOOK	NO.	BY	DATE
	SURVEYED			
	PLOTTED			
	TRANSFER			
	AREAS			
	AREAS CHECKED			

ORIGINAL SURVEY	NOTE BOOK	NO.	BY	DATE
	SURVEYED			
	PLOTTED			
	TRANSFER			
	AREAS			
	AREAS CHECKED			

c:\projects\d5050095\xsrampc.dgn