3/30/2006

CONTRACT NO. 90758

| F.A.I RTE. | SECTION | COUNTY | TOTAL SHEETS | SHEET NO. |
|---|---|---|---|---|
| 57 | 10-32HB-3,K | CHAMPAIGN | 352 | 341 |
| STA. 24+00.00 | TO STA. 25+00.00 | | | |
| FED. ROAD DIST. NO. | ILLINOIS | FED. AID PROJECT | | |

FINAL SURVEY
NOTE BOOK
NO.
SURVEYED
PLOTTED
TRANSMITTAL
AREAS
AREAS CHECKED
BY
DATE

## RAMP D

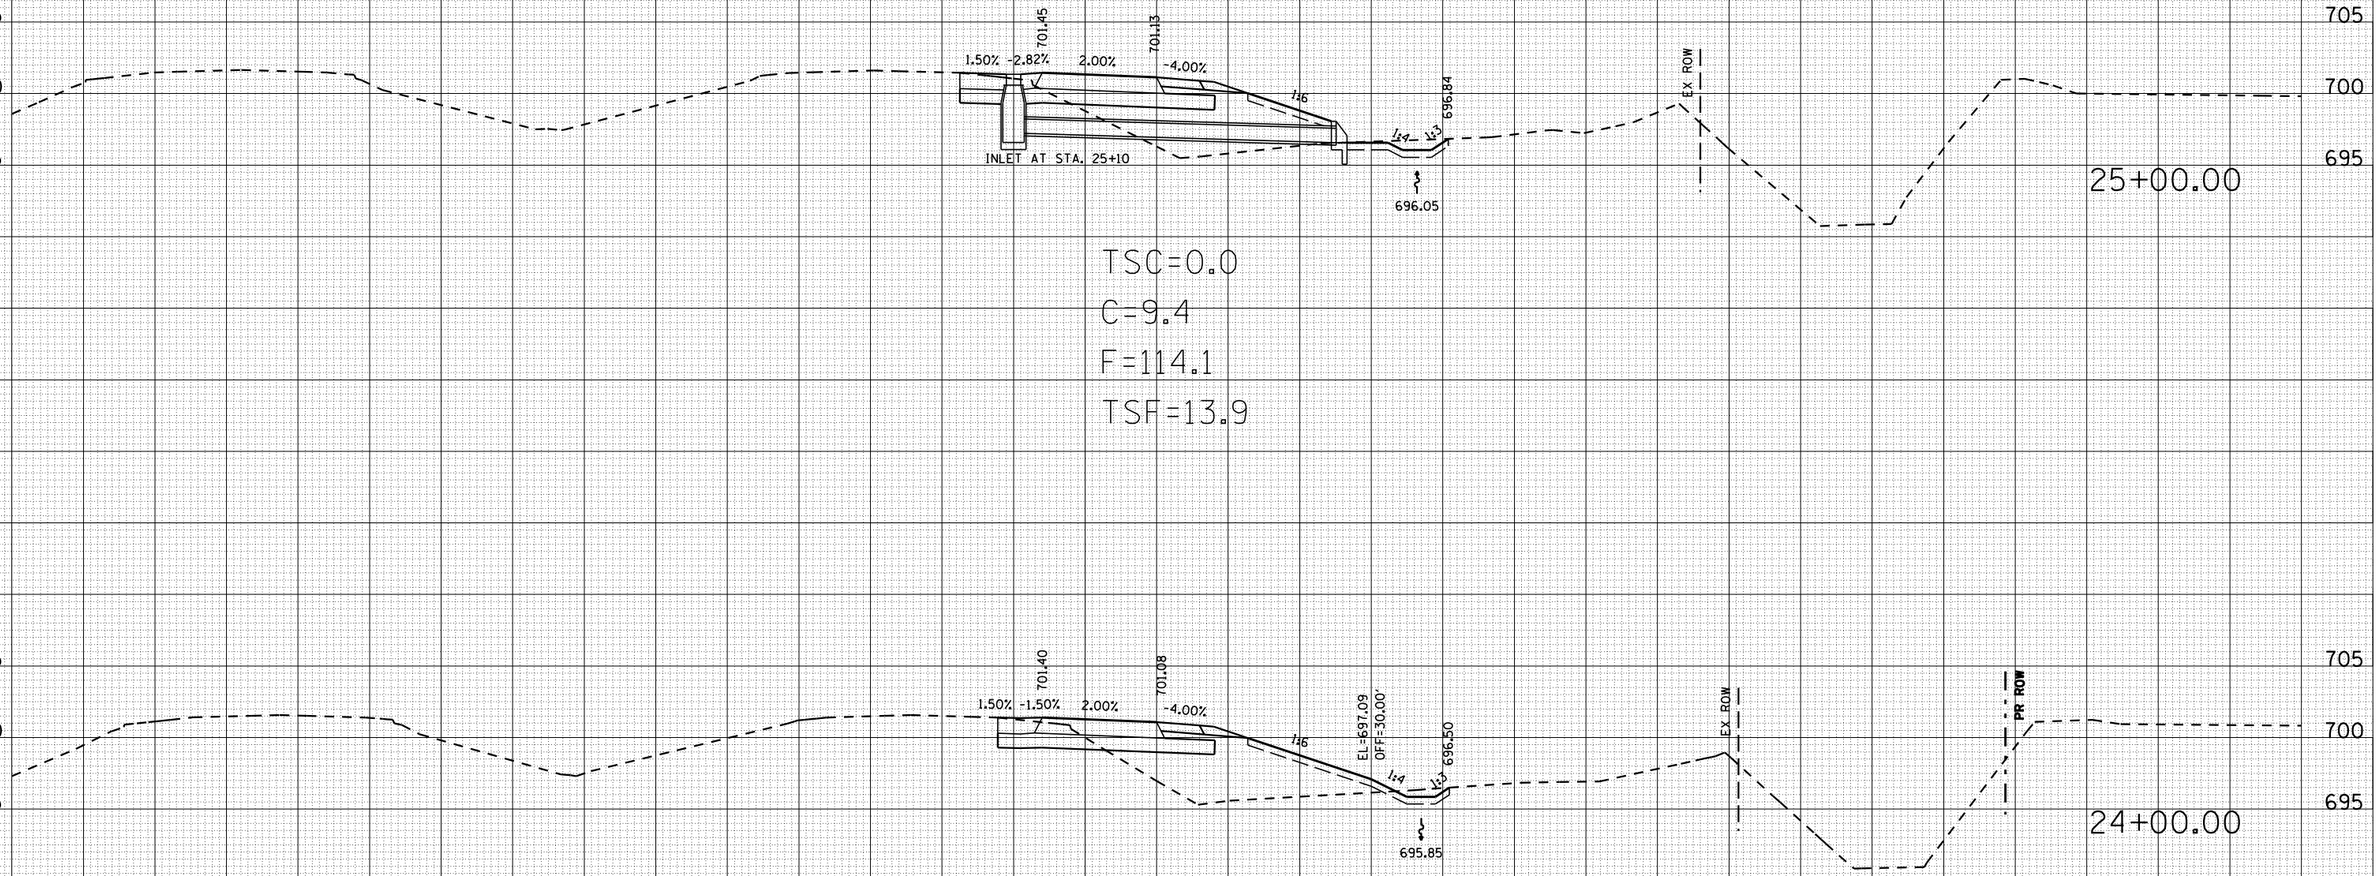


ORIGINAL SURVEY
NOTE BOOK
NO.
SURVEYED
PLOTTED
TRANSMITTAL
AREAS
AREAS CHECKED
BY
DATE

c:\projects\d505095\xsrampd.dgn