3/30/2006

CONTRACT NO. 90758

F.A.I RTE.	SECTION	COUNTY	TOTAL SHEETS	SHEET NO.
57	10-32HB-3,K	CHAMPAIGN	352	342
STA. 26+00.00	TO STA. 27+00.00			
FED. ROAD DIST. NO.	ILLINOIS	FED. AID PROJECT		

RAMP D

FINAL SURVEY	NOTE BOOK	NO.	BY	DATE
SURVEYED				
PLOTTED				
TRANSFERRED				
AREAS				
AREAS CHECKED				

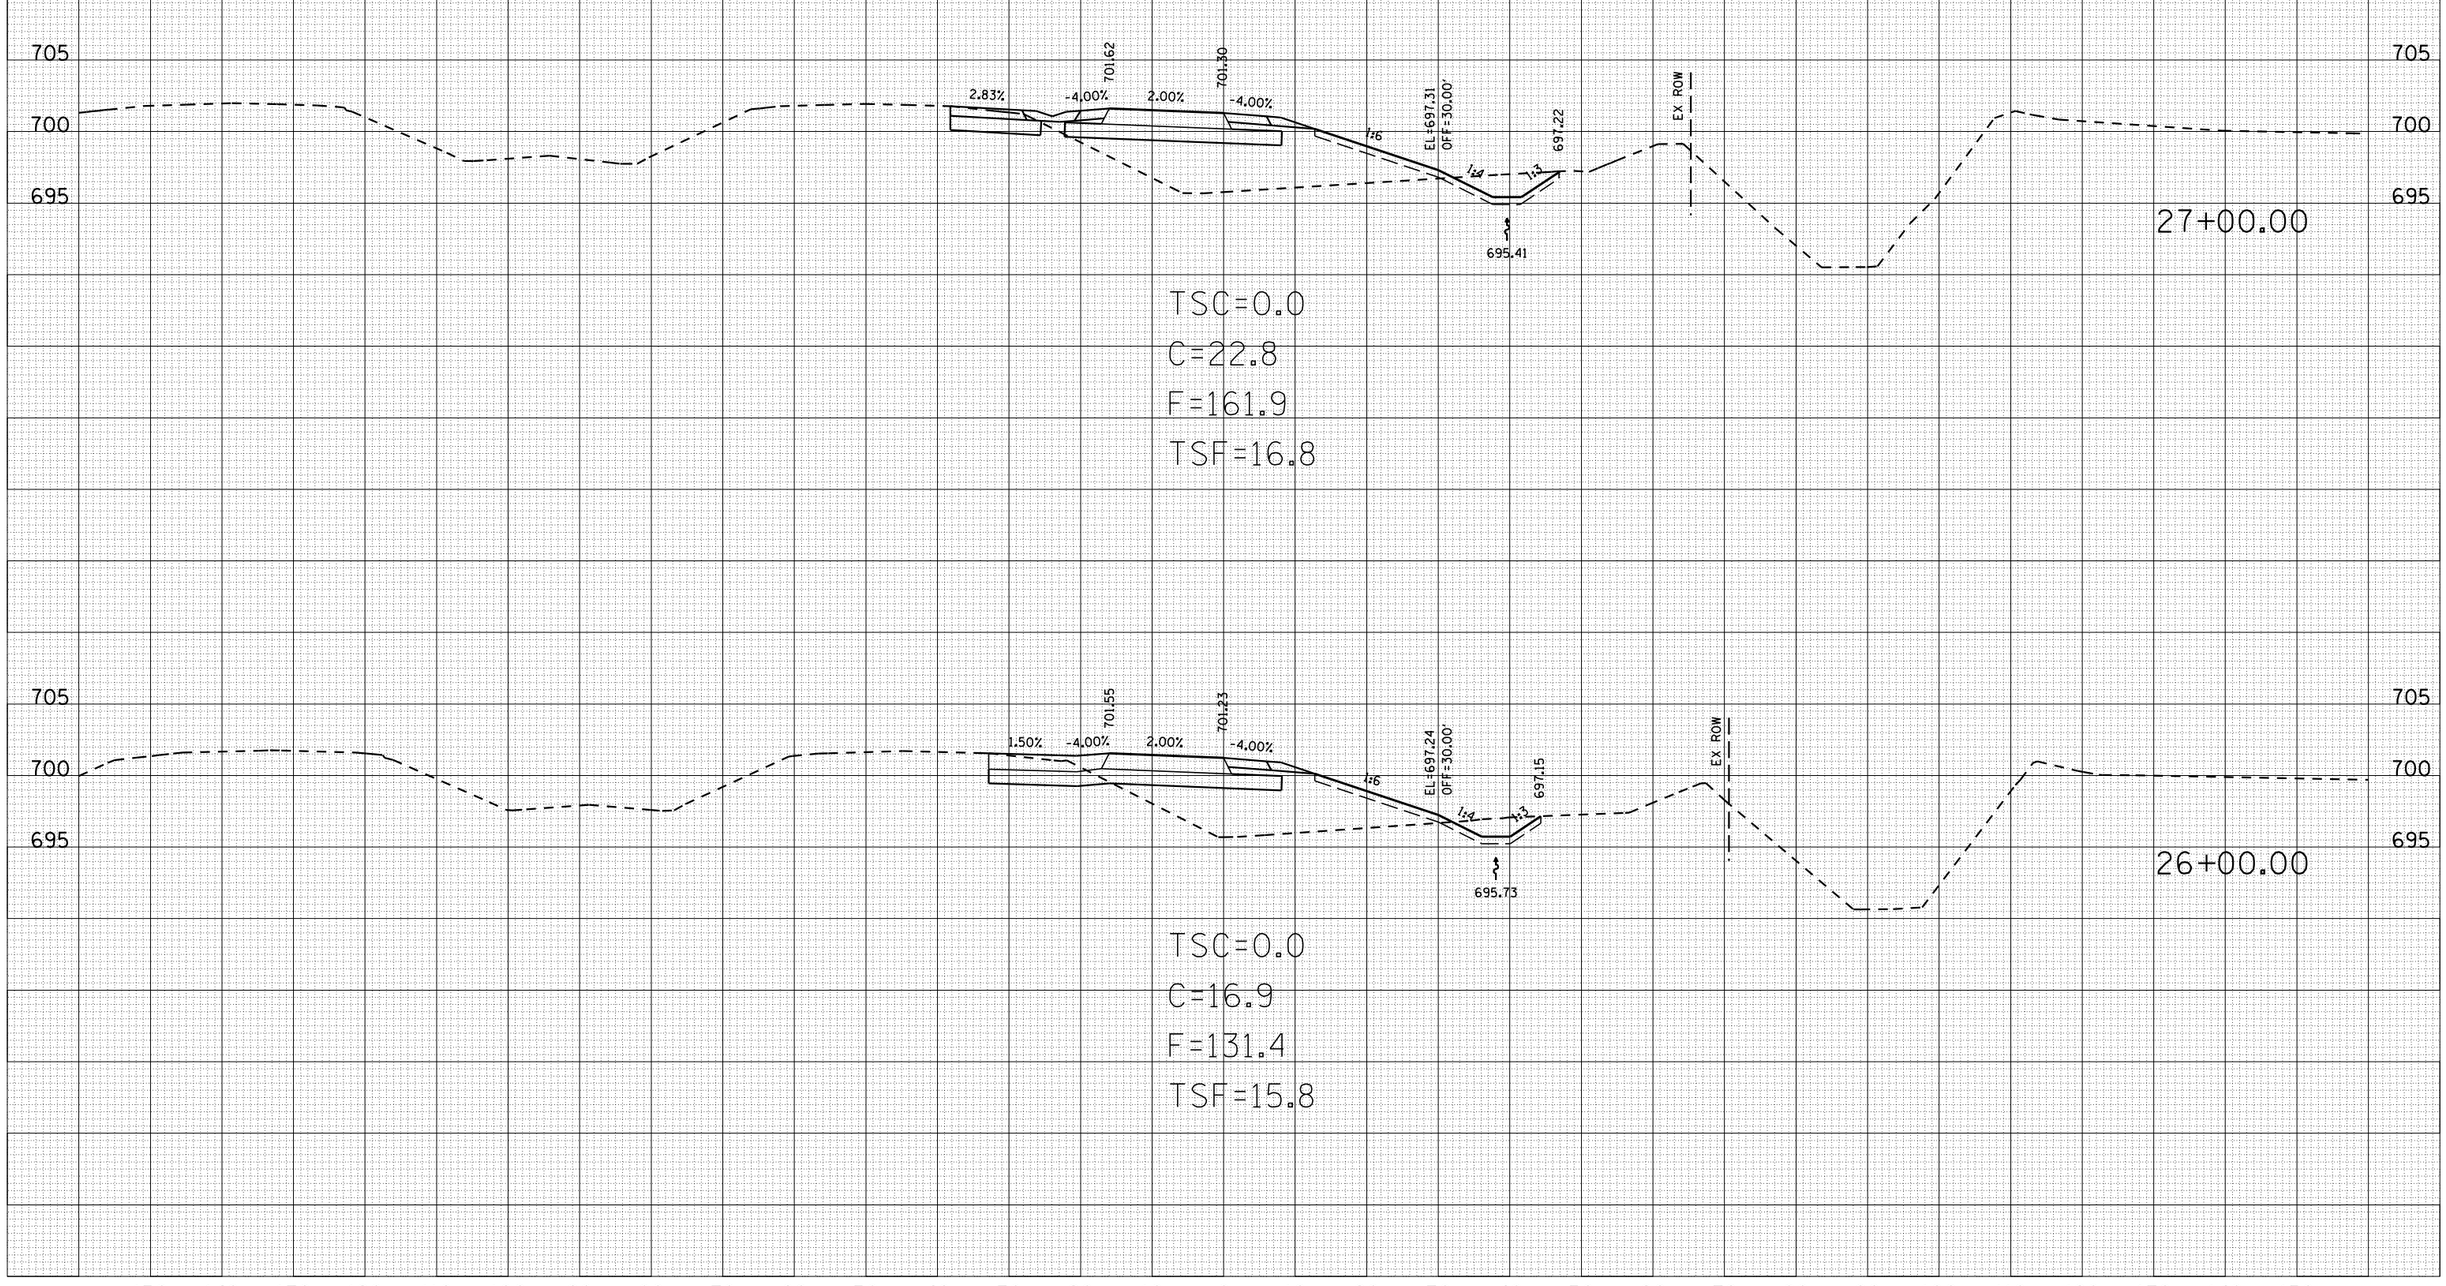

ORIGINAL SURVEY	NOTE BOOK	NO.	BY	DATE
SURVEYED				
PLOTTED				
TRANSFERRED				
AREAS				
AREAS CHECKED				

c:\projects\d505095\xsrampd.dgn