3/30/2006

CONTRACT NO. 90758

F.A.I RTE.	SECTION	COUNTY	TOTAL SHEETS	SHEET NO.
57	10-32HB-3,K	CHAMPAIGN	352	348
STA. 37+00.00	TO STA. 38+00.00			
FED. ROAD DIST. NO.	ILLINOIS	FED. AID PROJECT		

FINAL SURVEY	NOTE BOOK	NO.	BY	DATE
SURVEYED				
PLOTTED				
TRANSMITTAL				
AREAS				
AREAS CHECKED				

RAMP D

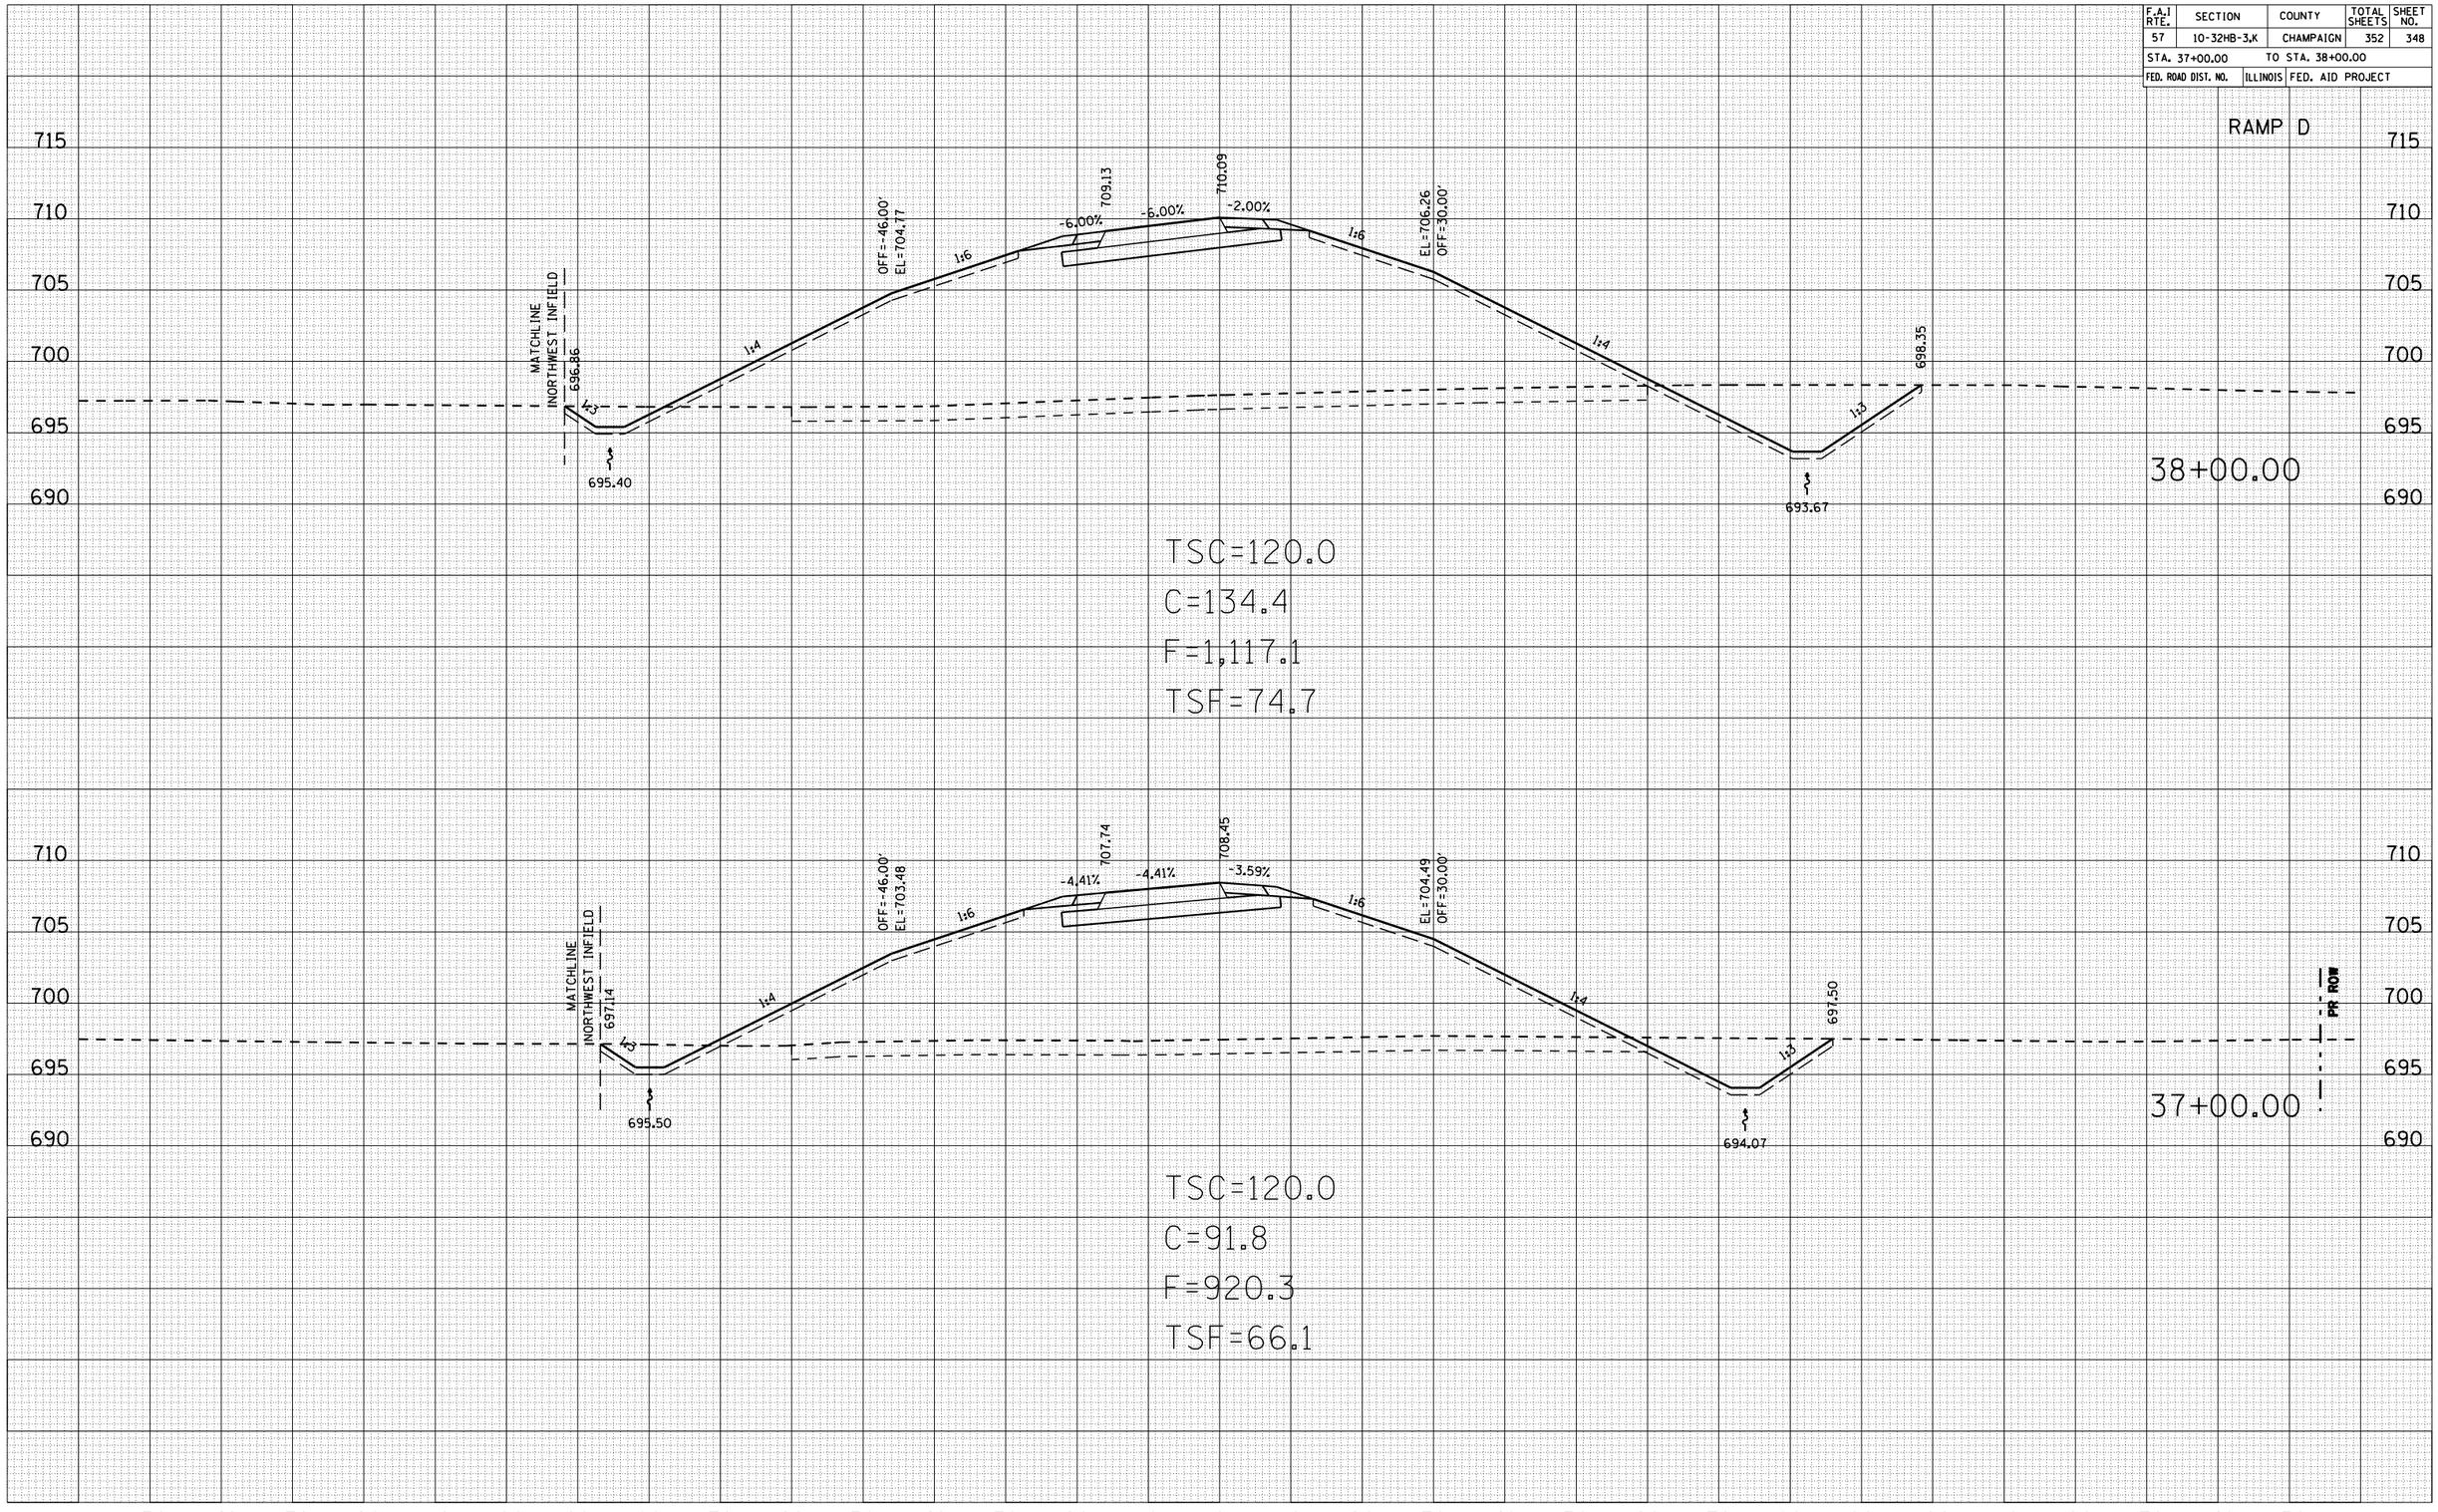

TSC=120.0
C=134.4
F=1,117.1
TSF=74.7

TSC=120.0
C=91.8
F=920.3
TSF=66.1

c:\projects\d505095\xsrampd.dgn