ROUTE NO.	SECTION	COUNTY	TOTAL SHEETS	SHEET NO.
F.A.S. 782 (KEYESPORT ROAD)	05-00084-00-BR 05-00079-00-BR	CLINTON & BOND	13	12

CONTRACT NO. 97272

ROUTE NO.	SEC.	COUNTY	TOTAL SHEETS	SHEET NO.
782	23Q	CLINTON	27	26
FED. ROAD PROJ. NO.				
	Clinton	05-00084-00-BR	13	12
	Bond	05-00079-00-BR		

Reference ONLY

Current Section

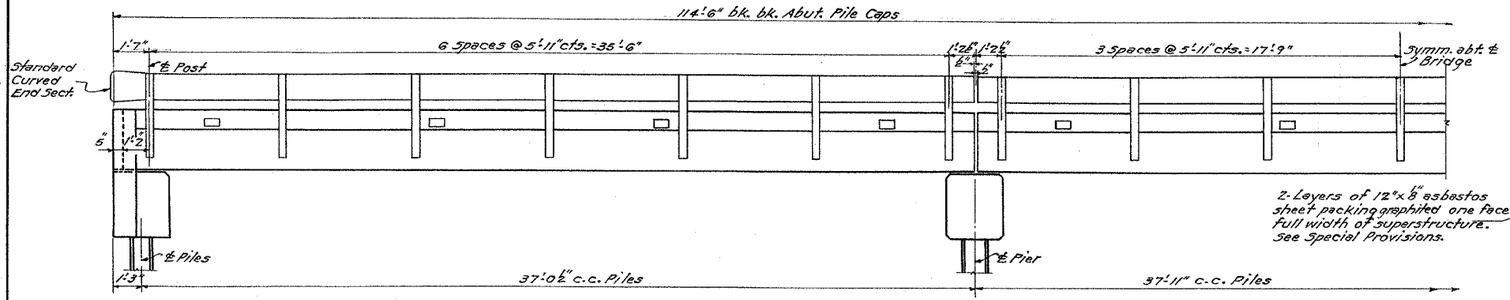

HALF ELEVATION

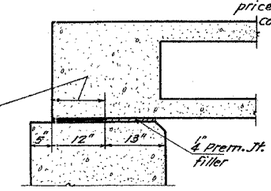

SECTION A-A

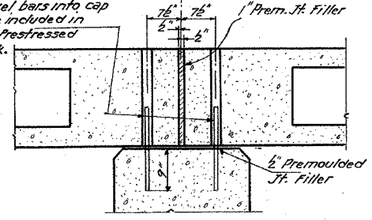

SECTION B-B

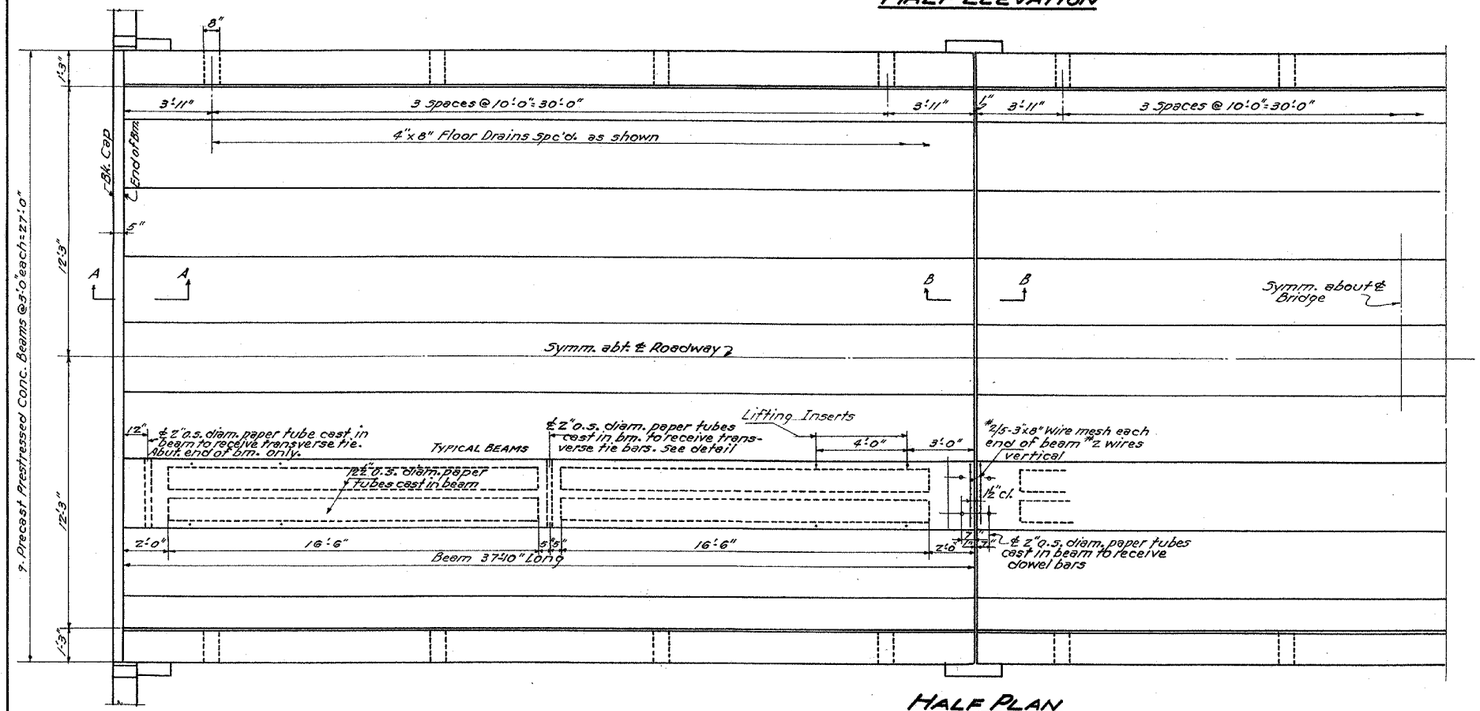

HALF PLAN

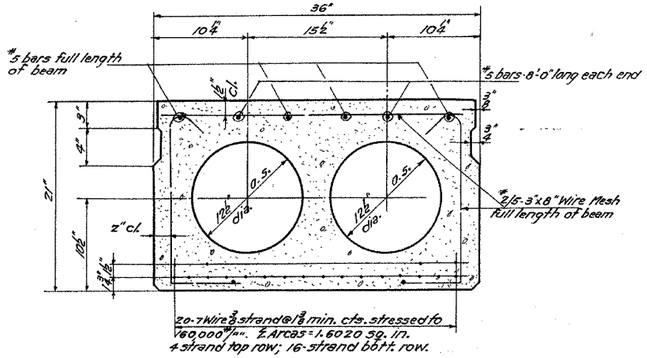

TYPICAL SECTION THRU BEAM

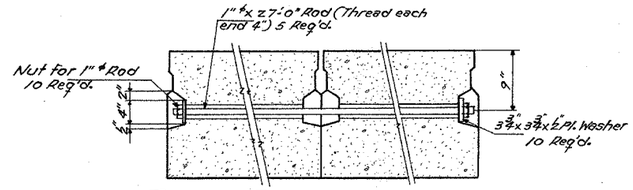

TYPICAL TRANSVERSE TIE ASSEMBLY

The cost of furnishing & assembling transverse ties is included in the unit price bid for Precast Prestressed Concrete Bridge Deck.

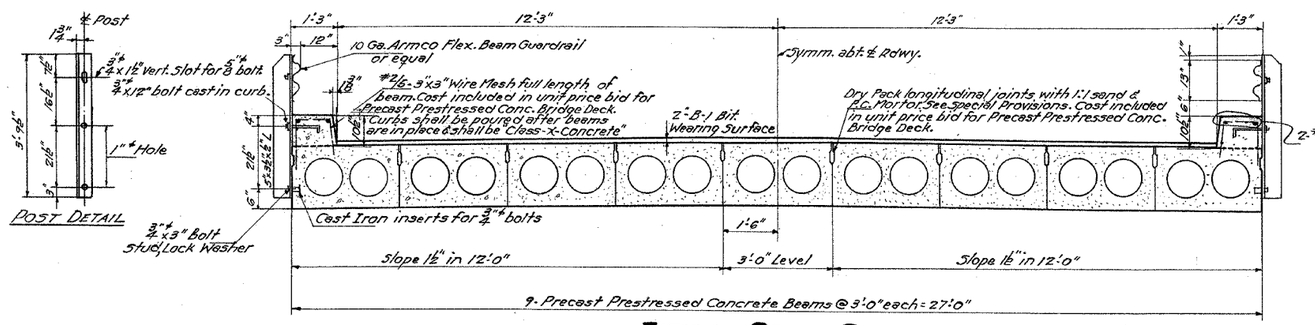

TYPICAL CROSS SECTION

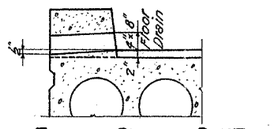

FLOOR DRAIN DETAIL

BILL OF MATERIAL - SUPER.

Precast Prestressed Conc. Bridge Deck	Sq. Ft.	3065
Class-X-Concrete	Cu. Yds.	10.0
Metal Plate Bridge Rail	Lin. Ft.	222.7
* Reinforcement	Lbs.	310

* 24-#4 bars 17'-6" long in curb

PROJECT 5-82(6)
F.A.S. RT. 782 - SECTION 23Q
CLINTON COUNTY
STA. 66+73

FOR INFORMATION ONLY