CONTRACT NO. 97278

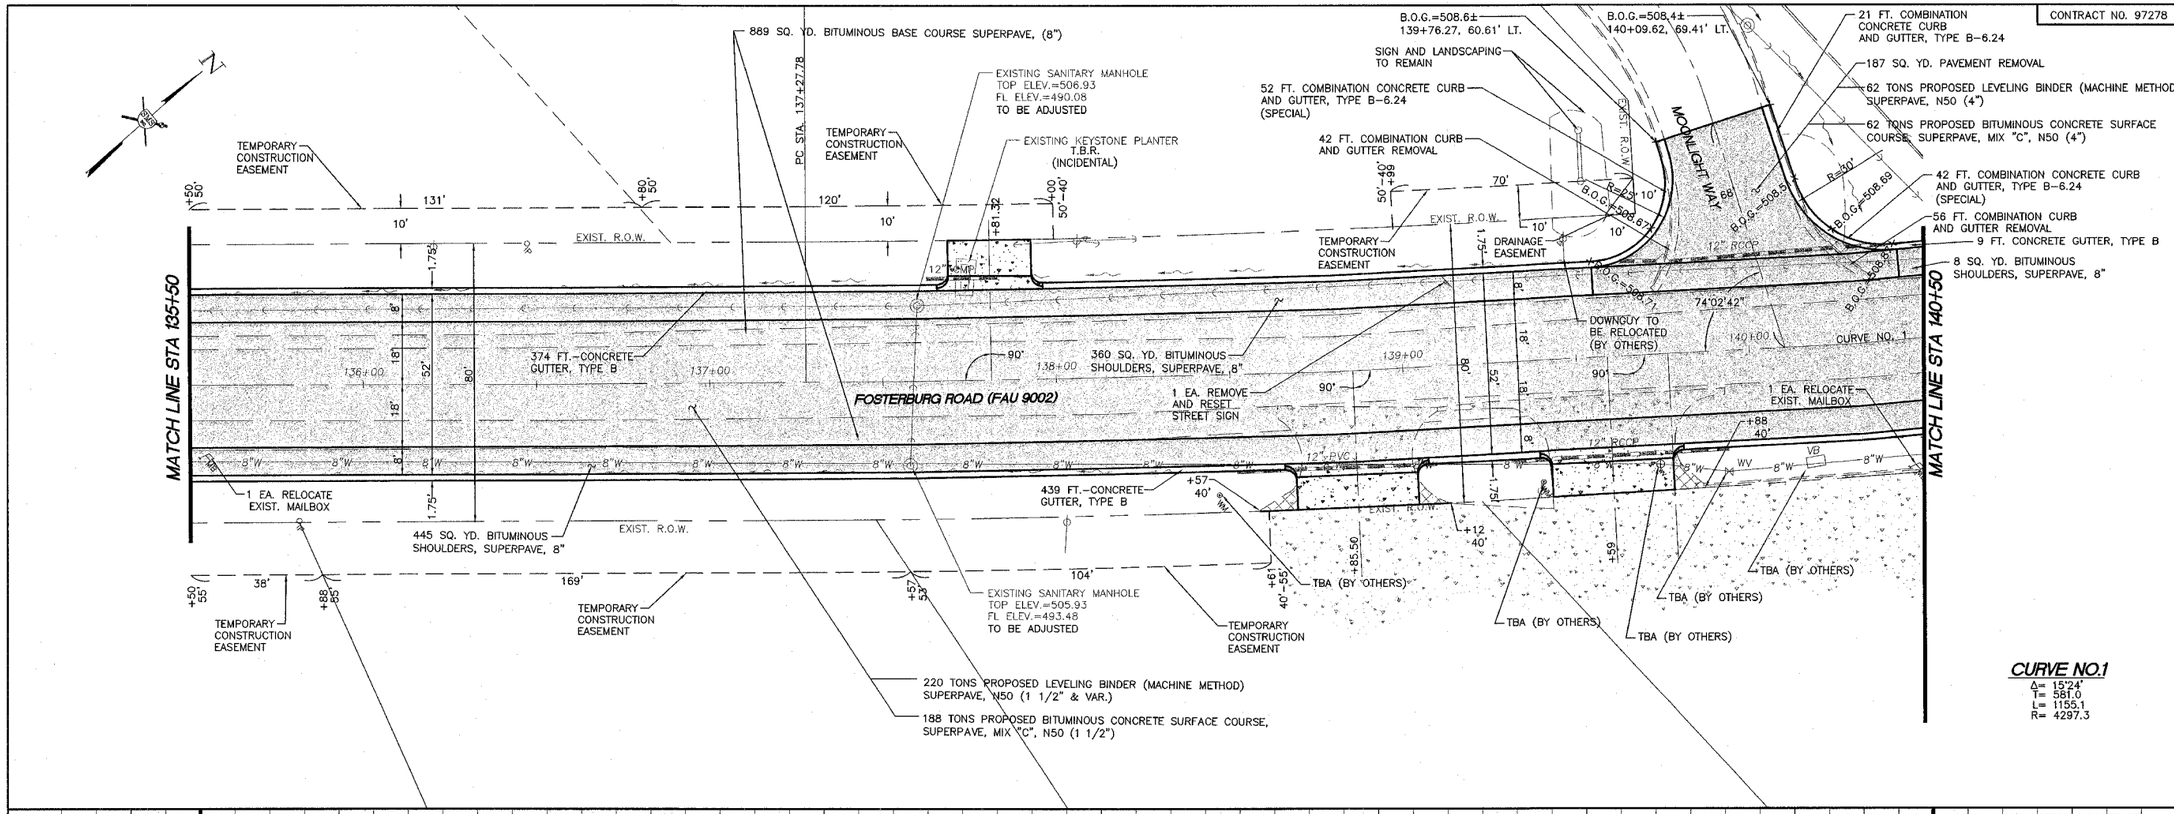

CURVE NO.1

Δ= 15°24'
T= 581.0
L= 1155.1
R= 4297.3

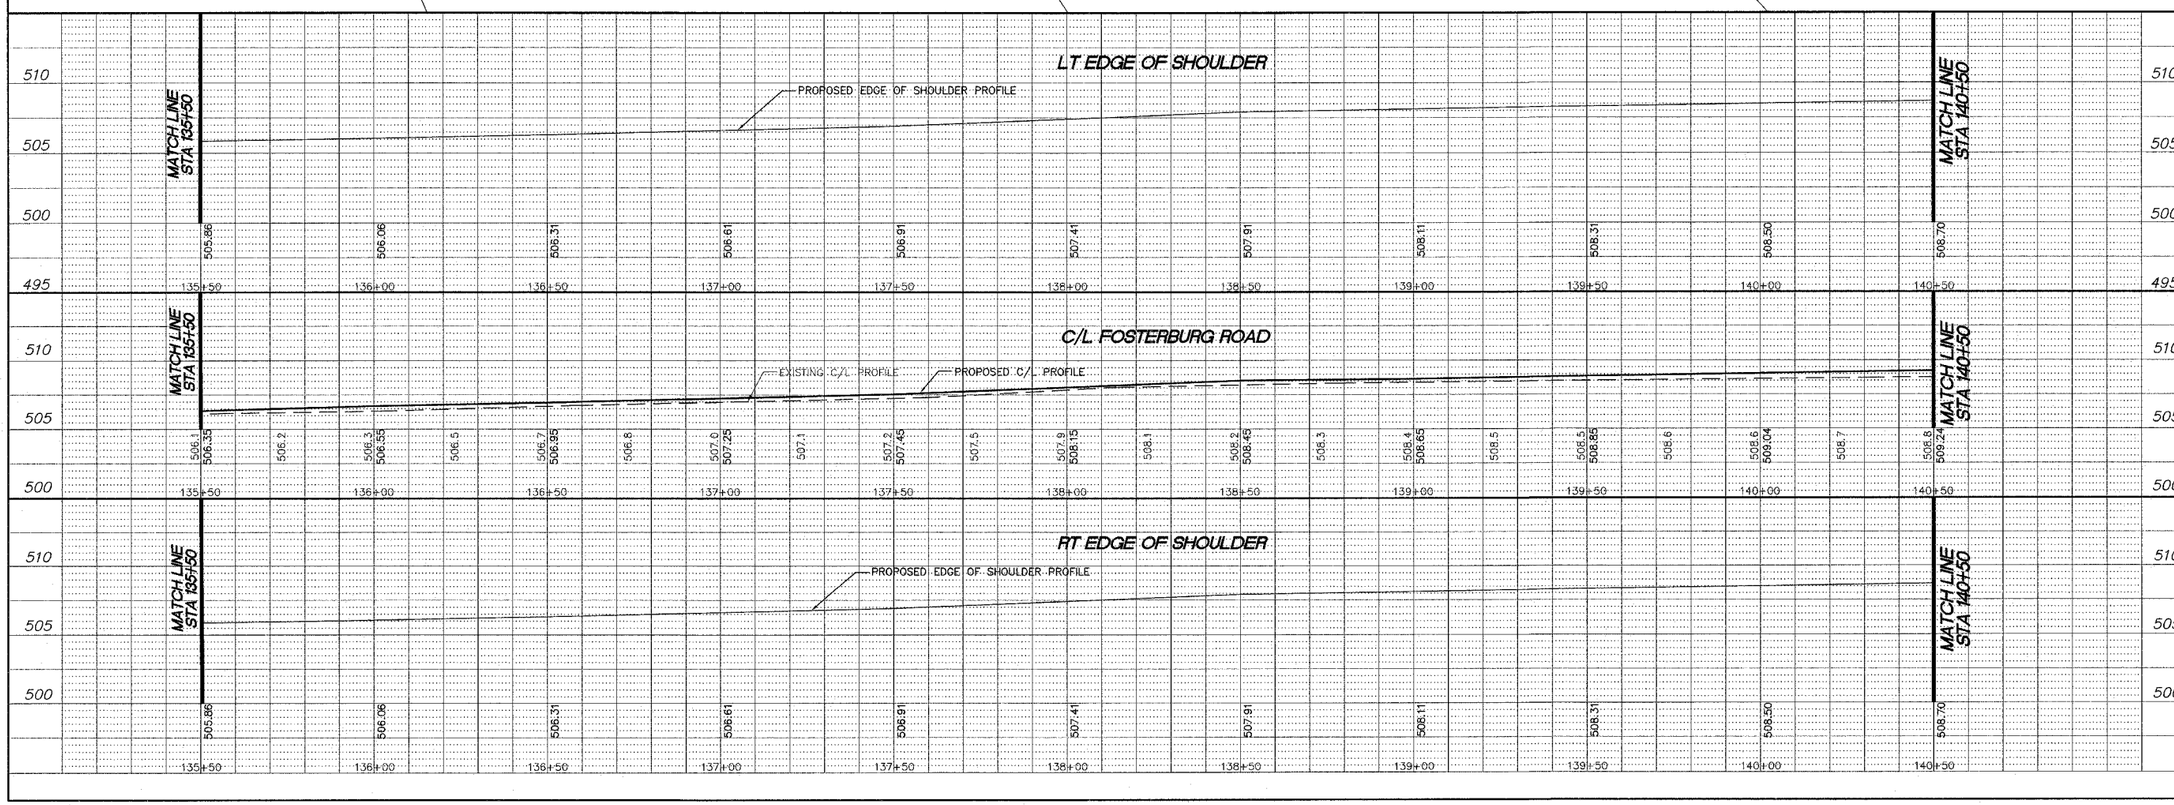

REVISIONS

Sheppard, Morgan & Schwaab, Inc.
CONSULTING ENGINEERS AND LAND SURVEYORS
SMS ENGINEERS
215 Market Street, P.O. Box E, Alton, IL 62002• 618/462-9755•Email: msa@smsengineers.com
10 Central Industrial Drive, Granite City, IL 62040• 618/877-3700•E-mail: msa@smsengineers.com

FOSTERBURG ROAD IMPROVEMENTS-PHASE 1
ALTON, ILLINOIS
FAU ROUTE 9002
ALTON SECTION 03-00218-00-WR
PLAN AND PROFILE

B-FOSTERPP.DWG
REF. BK. PG.
JOB NO. 205889
DSN. BY: CLA
DWN. BY: CDP
CHK. BY: JHH
DATE: JANUARY, 2006
SCALE: HORIZ. 1"=20' VERT. 1"=5'
SHEET 14 OF 38

jgc-land projects\Alton Fosterburg Road (205889) alt b\dwg\B-fostersp.dwg, 3/31/2006 9:01:53 AM, cpruitt, 1:20