G:\GC-Land Projects\Alton Fosterburg Road (205889) alt bldwg\B-PATCHINGA.DWG, 3/13/2006 10:52:21 AM, jkelly, 1:50

PAVEMENT PATCHING SCHEDULE

Begin Sta. Lt./Rt.	Patch Class	Patch Type	Length (Ft.)	Width (Ft.)	Total (Sq. Yd.)	Saw Cuts (Ft.)	Dowel Bars (Ea.)	Pov't Fabric (Sq. Yd.)	Drill & Grout #6 Tie Bars (Ea.)
118+17 LL	B	II	6	10	6.7	26	16	0	0
118+17 RL	B	II	6	10	6.7	20	16	0	0
118+73 LL	B	II	6	10	6.7	26	16	0	0
119+24 LL	B	II	6	10	6.7	26	16	0	0
119+24 RL	B	II	6	10	6.7	20	16	0	0
119+74 RL	B	II	6	10	6.7	20	16	0	0
120+23 LL	B	II	6	10	6.7	26	16	0	0
120+23 RL	B	II	6	10	6.7	20	16	0	0
120+83 RL	B	II	6	10	6.7	20	16	0	0
121+83 LL	B	II	6	10	6.7	26	16	0	0
121+83 RL	B	II	6	10	6.7	20	16	0	0
122+91 RL	B	II	6	10	6.7	20	16	0	0
123+44 LL	B	II	6	10	6.7	26	16	0	0
123+44 RL	B	II	6	10	6.7	20	16	0	0
123+61 RL	B	II	6	10	6.7	20	16	0	0
125+61 LL	B	II	6	10	6.7	26	16	0	0
125+61 RL	B	II	6	10	6.7	20	16	0	0
126+19 LL	B	II	6	10	6.7	26	16	0	0
126+19 RL	B	II	6	10	6.7	20	16	0	0
126+57 RL	B	II	6	10	6.7	20	16	0	0
127+75 LL	B	II	6	10	6.7	26	16	0	0
127+75 RL	B	II	6	10	6.7	20	16	0	0
128+18 RL	B	II	11	10	12.2	31	16	0	0
128+64 LL	B	II	10	10	11.1	27	16	0	0
128+80 RL	B	III	14	10	15.6	34	16	15.6	0
129+23 LL	B	II	6	10	6.7	26	16	0	0
129+23 RL	B	II	8	10	8.9	29	16	0	0
130+25 RL	B	II	8	10	8.9	20	16	0	0
130+76 LL	B	II	6	10	6.7	26	16	0	0
130+76 RL	B	II	6	10	6.7	20	16	0	0
131+27 LL	B	II	6	10	6.7	26	16	0	0
131+27 RL	B	II	6	10	6.7	20	16	0	0
132+23 LL	B	II	6	10	6.7	26	16	0	0
133+27 RL	B	II	6	10	6.7	20	16	0	0
134+27 LL	B	II	6	10	6.7	26	16	0	0
135+25 LL	B	III	14	10	15.6	34	16	15.6	0
135+25 RL	B	II	6	10	6.7	26	16	0	0
136+85 LL	B	III	14	10	15.6	34	16	15.6	0
136+85 RL	B	II	6	10	6.7	20	16	0	0
137+81 LL	B	II	6	10	6.7	26	16	0	0
138+94 LL	B	II	6	10	6.7	26	16	0	0
138+94 RL	D	III	69	10	76.7	146	16	0	0
140+69 LL	B	II	6	10	6.7	26	16	0	0
140+69 RL	B	II	6	10	6.7	20	16	0	0
141+53 LL	B	III	16	10	17.8	36	16	17.8	0
141+53 RL	B	II	10	10	11.1	20	16	17.8	0
142+10 LL	B	II	6	10	6.7	20	16	0	0
142+10 RL	B	II	6	10	6.7	26	16	0	0
142+60 LL	B	II	6	10	6.7	20	16	0	0
142+60 RL	B	II	13	10	14.4	30	16	0	0
143+03 RL	B	II	10	10	11.1	20	16	0	0
143+60 LL	B	II	6	10	6.7	26	16	0	0
143+60 RL	B	II	6	10	6.7	20	16	0	0
144+00 RL	B	IV	26	10	28.8	70	16	28.8	35
144+00 RL	B	III	19	10	21.1	39	16	21.1	0
144+60 LL	B	III	15	10	16.7	35	16	16.7	0
144+60 RL	B	III	15	10	16.7	30	16	16.7	0
145+09 LL	B	II	10	10	11.1	26	16	0	0
146+09 RL	B	II	10	10	11.1	20	16	0	0
147+11 LL	B	II	6	10	6.7	26	16	0	0
147+11 RL	B	II	6	10	6.7	20	16	0	0
TOTAL				Class B Patches 686.2 Class D Patches 23.0		1915	1136	214.7	33

PAVEMENT PATCHES CLASS AND TYPE AS DESIGNATED ON PAVEMENT PATCHING SCHEDULE (SEE THIS SHEET)

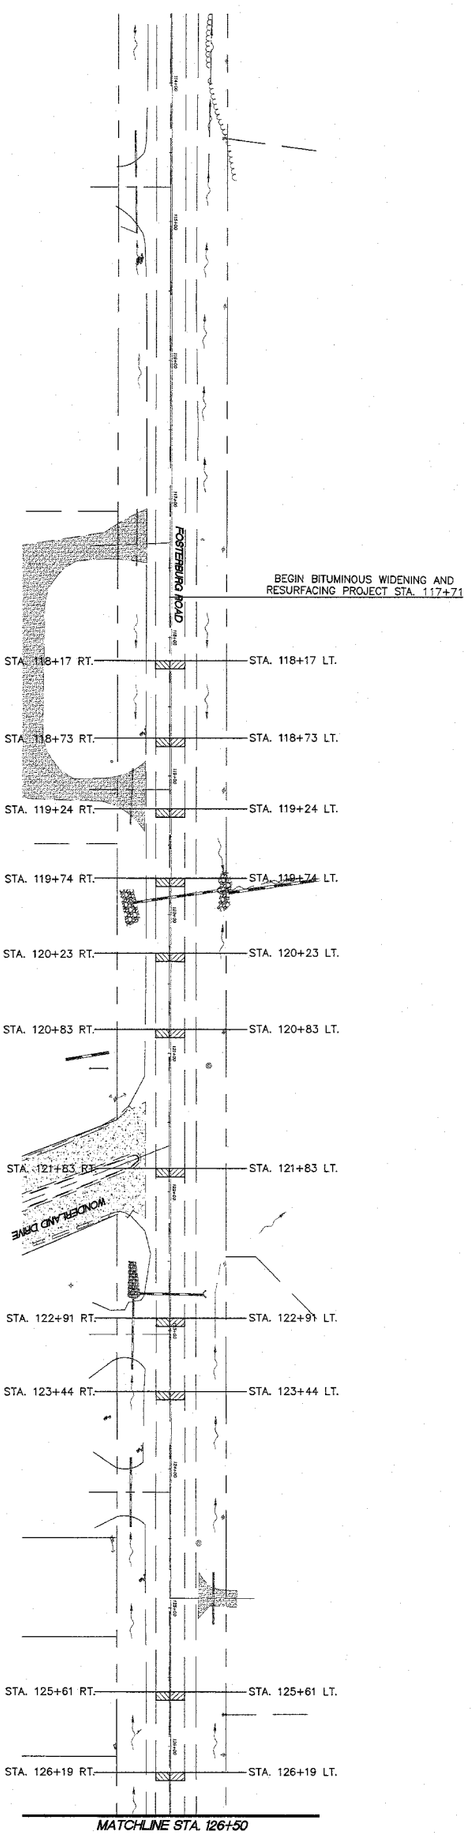

CONTRACT NO. 97278

FOSTERBURG ROAD IMPROVEMENTS - PHASE 1
ALTON, ILLINOIS
FAU ROUTE 9002
ALTON SECTION 03-00218-00-WR
PAVEMENT PATCHING PLAN

SMS ENGINEERS
Sheppard, Morgan & Schwaab, Inc.
CONSULTING ENGINEERS AND LAND SURVEYORS
215 Market Street, P.O. Box E, Alton, IL 62002 • 618/462-9755 • Email: mail@smsengineers.com
10 Central Industrial Drive, Granite City, IL 62040 • 618/877-8700 • E-mail: mail@smsengineers.com

REVISIONS

REF. BRK	B-PATCHINGA.DWG
PROJECT	205889
DSN. BY:	CJA
DWN. BY:	CJP
CHK. BY:	JHP
DATE:	JANUARY, 2006
SCALE:	1"=50'
SHEET	24 OF 38