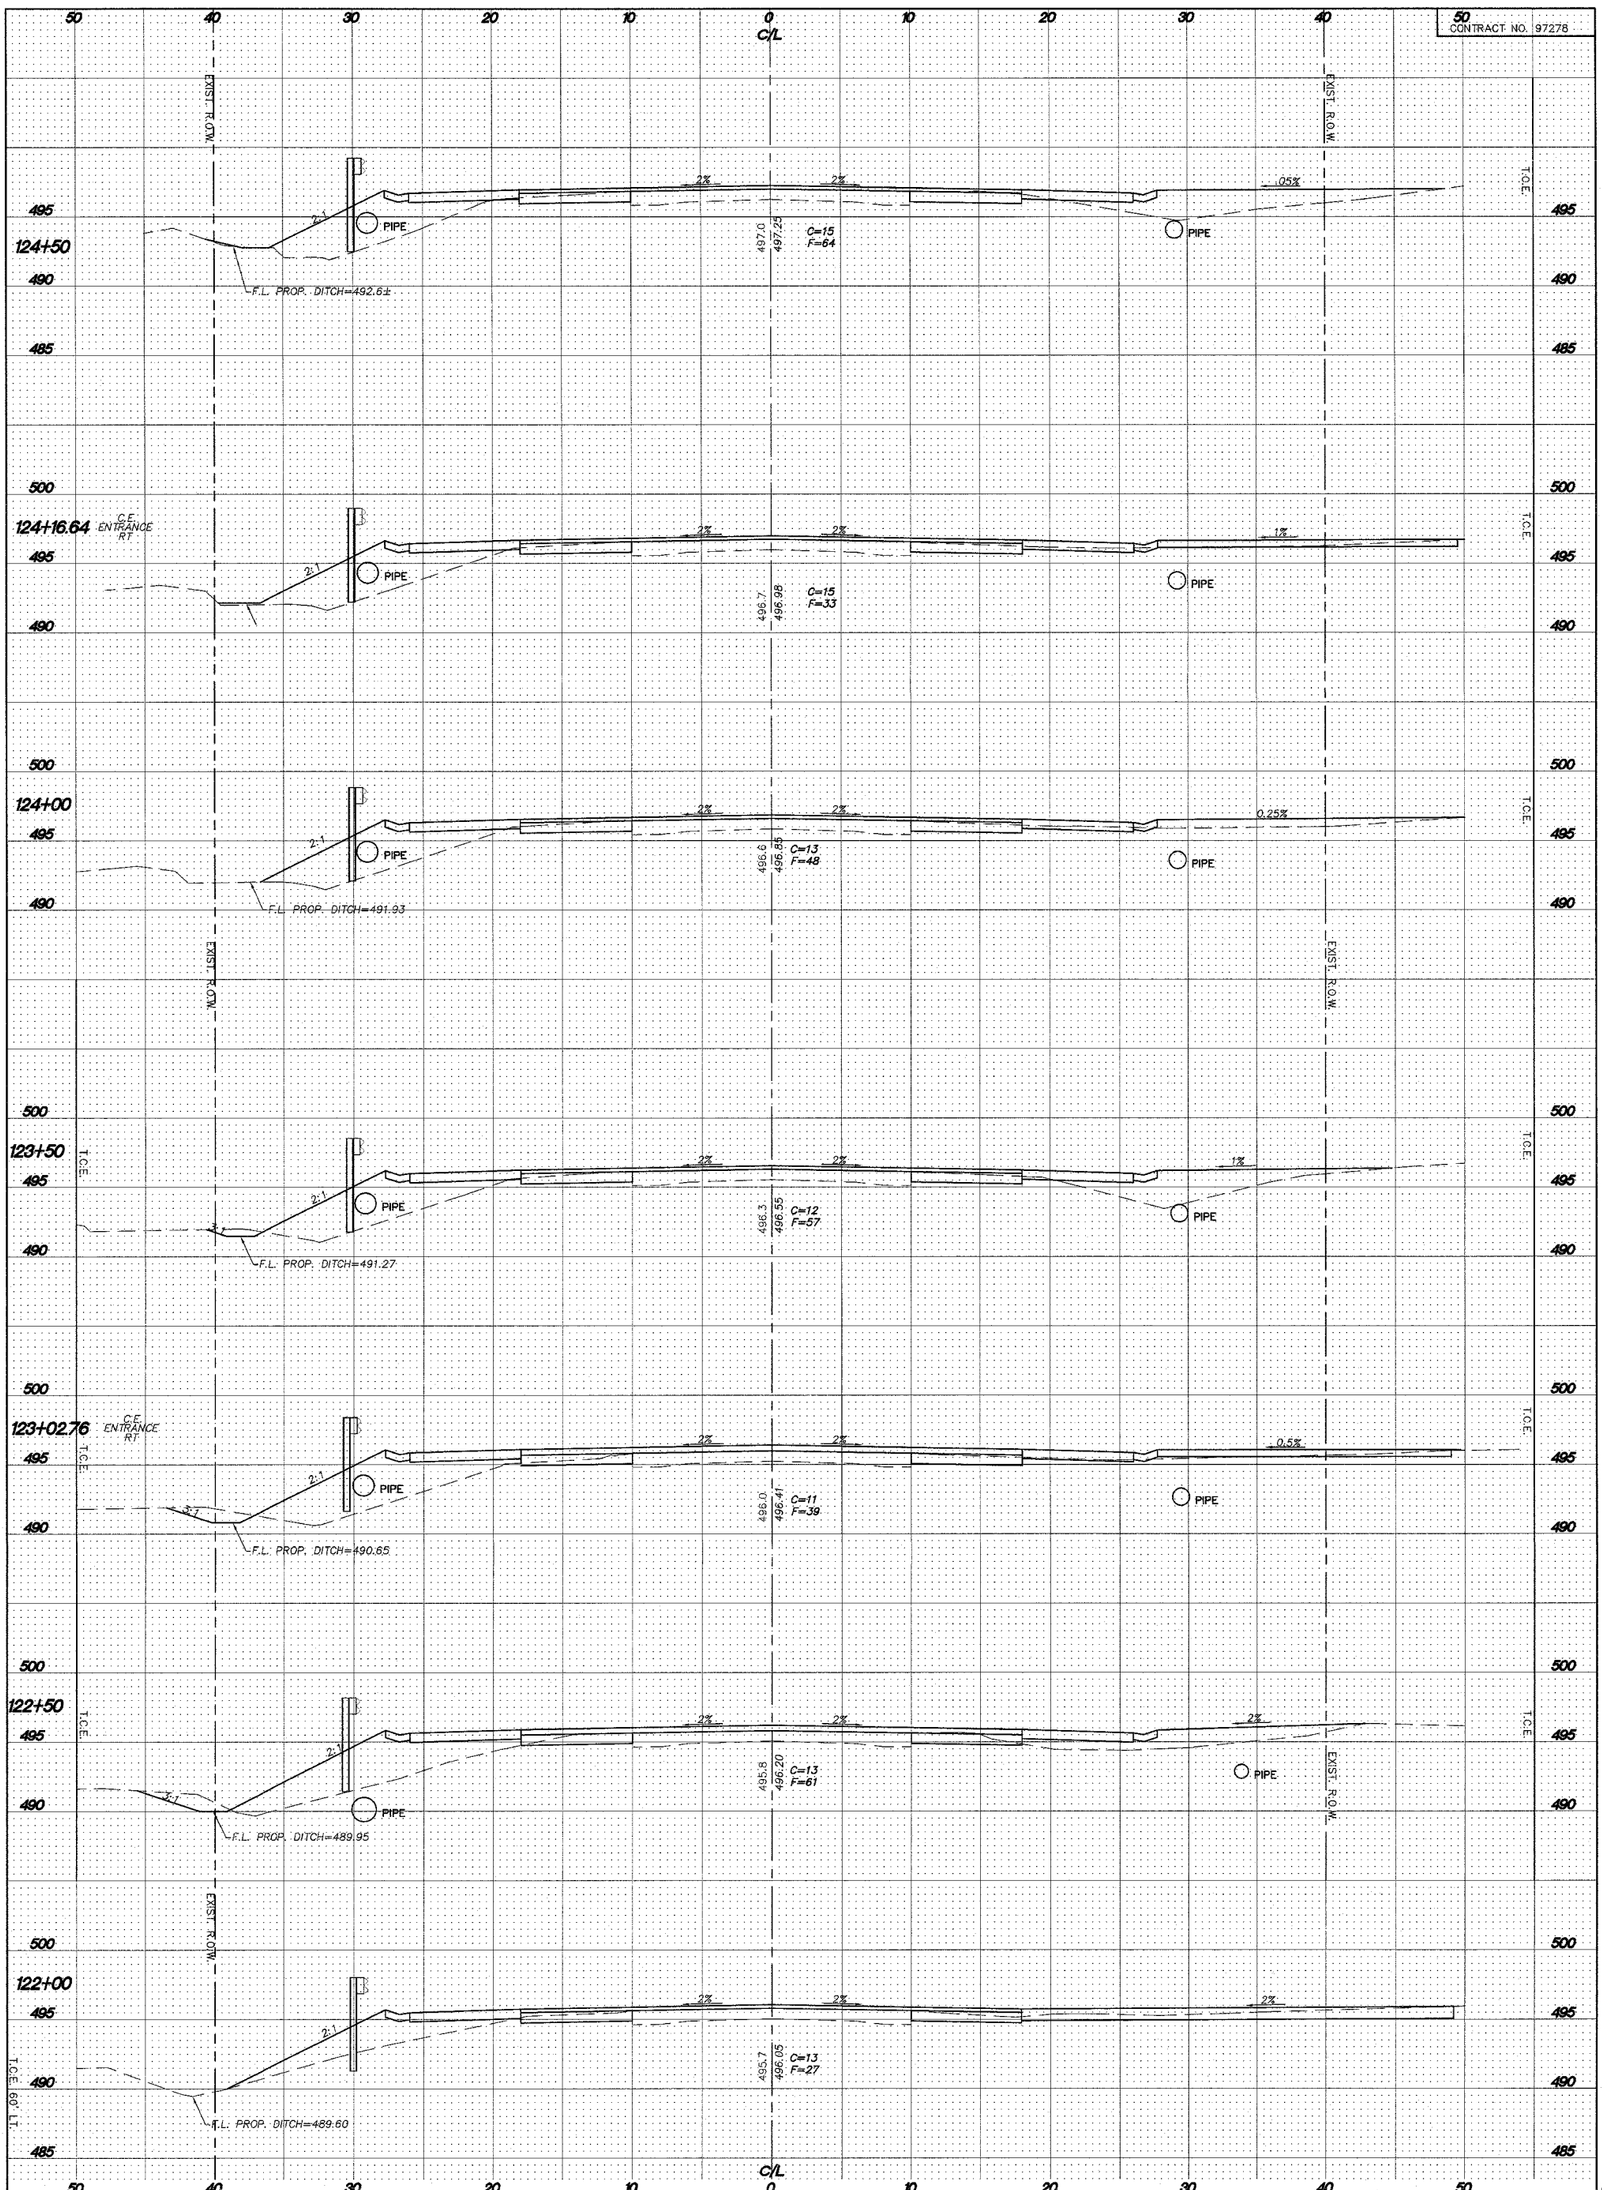

B-XSEC SHEETS.DWG
REF. BK. PG.
JOB NO. 205889
DSN. BY: CLA
DWN. BY: GJP
CHK. BY: JHH
DATE: JANUARY, 2006
SCALE: HORIZ. 1"=5' VERT. 1"=5'
SHEET 30 OF 38

FOSTERBURG ROAD IMPROVEMENTS-PHASE 1
ALTON, ILLINOIS
FAU ROUTE 9002
ALTON SECTION 03-00218-00-WR
CROSS SECTIONS

SMS ENGINEERS
Sheppard, Morgan & Schwaab, Inc.
CONSULTING ENGINEERS AND LAND SURVEYORS
215 Market Street, P.O. Box E, Alton, IL 62002- 618/462-9755- E-mail: mail@smsengineers.com
10 Central Industrial Drive, Granite City, IL 62040- 618/877-8700- E-mail: mail@smsengineers.com

REVISIONS

97278