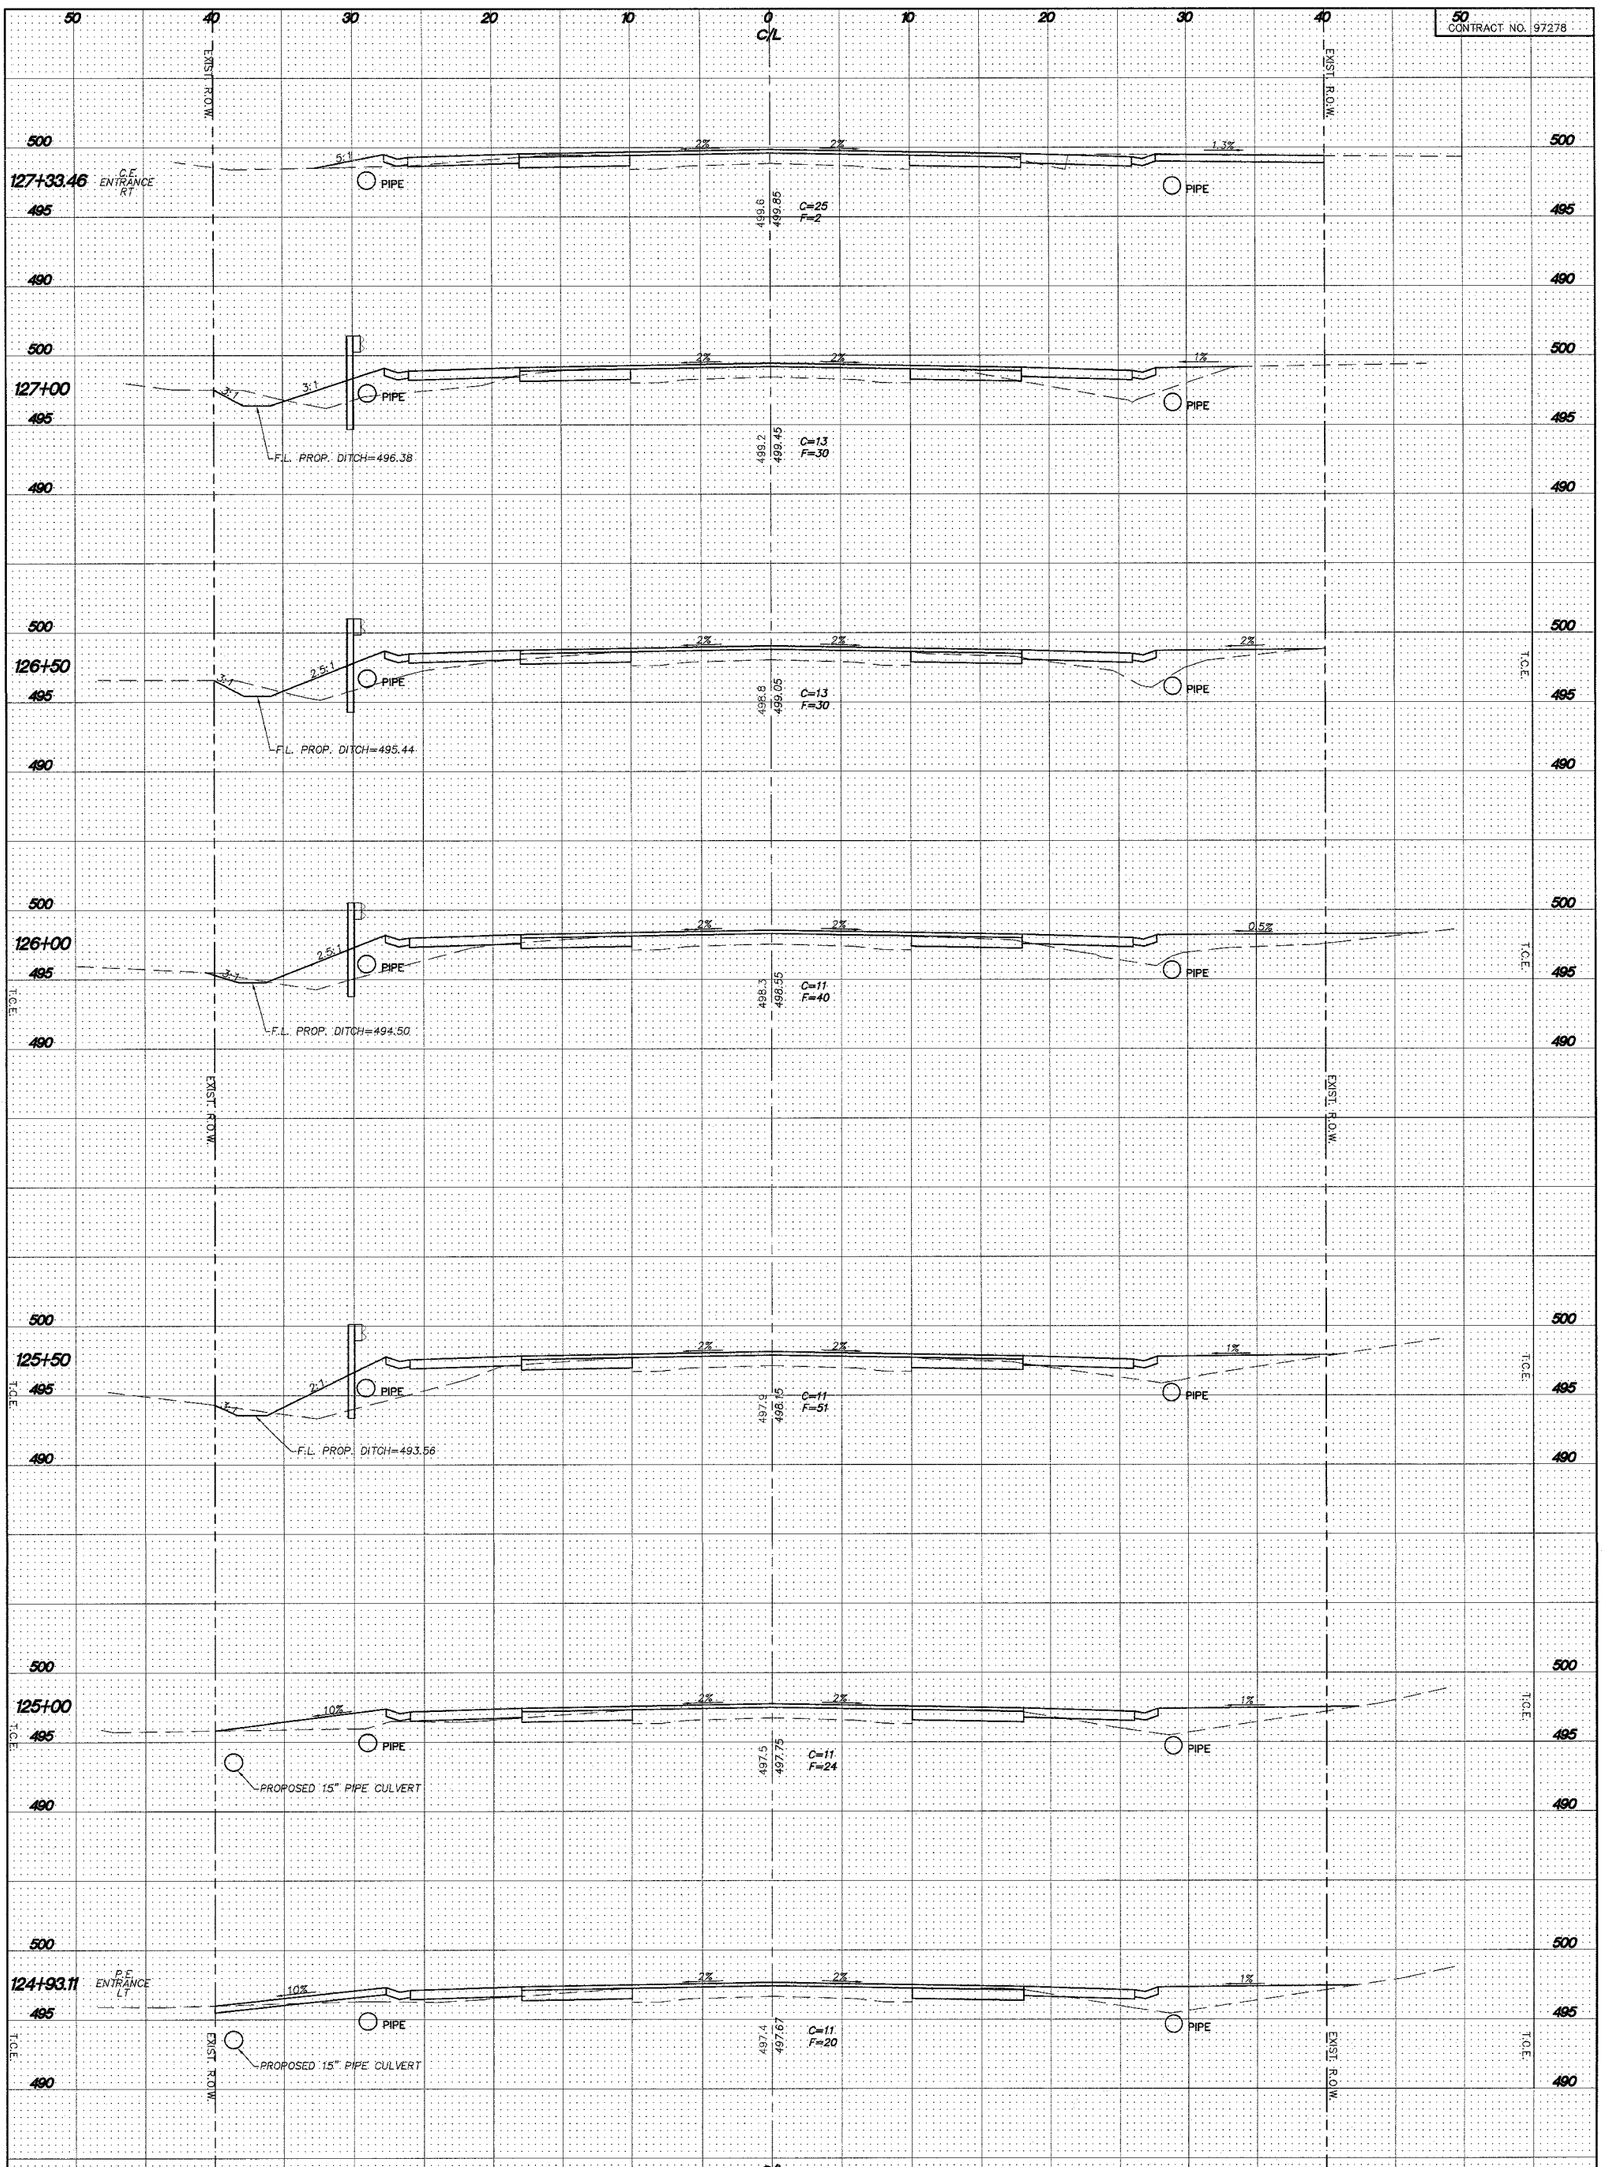


FOSTERBURG ROAD IMPROVEMENTS-PHASE 1
ALTON, ILLINOIS
FAU ROUTE 9002
ALTON SECTION 03-00218-00-WR
CROSS SECTIONS

REF. BRG. SHEET(S): NONE
JOB NO. 2050869
DSN. BY: CJA
DWN. BY: CJH
CHK. BY: CJH
DATE: JANUARY, 2006
SCALE: HORIZ. 1"=5'
VERT. 1"=5'
SHEET 37 OF 38

SMS ENGINEERS
Sheppard, Morgan & Schwaab, Inc.
CONSULTING ENGINEERS AND LAND SURVEYORS
215 Market Street, P.O. Box E, Alton, IL 62002 • 618/462-0755 • E-mail: mail@smsengineers.com
10 Centrol Industrial Drive, Granite City, IL 62040 • 618/877-6700 • E-mail: mail@smsengineers.com

REVISIONS

97278

C:\pw-work\pwpub\Alton Fosterburg Road (2050869) at IL\wg08-X-ASEC SHEETS.dwg, 3/31/2006 11:28:02 AM, cjahl, 1:5