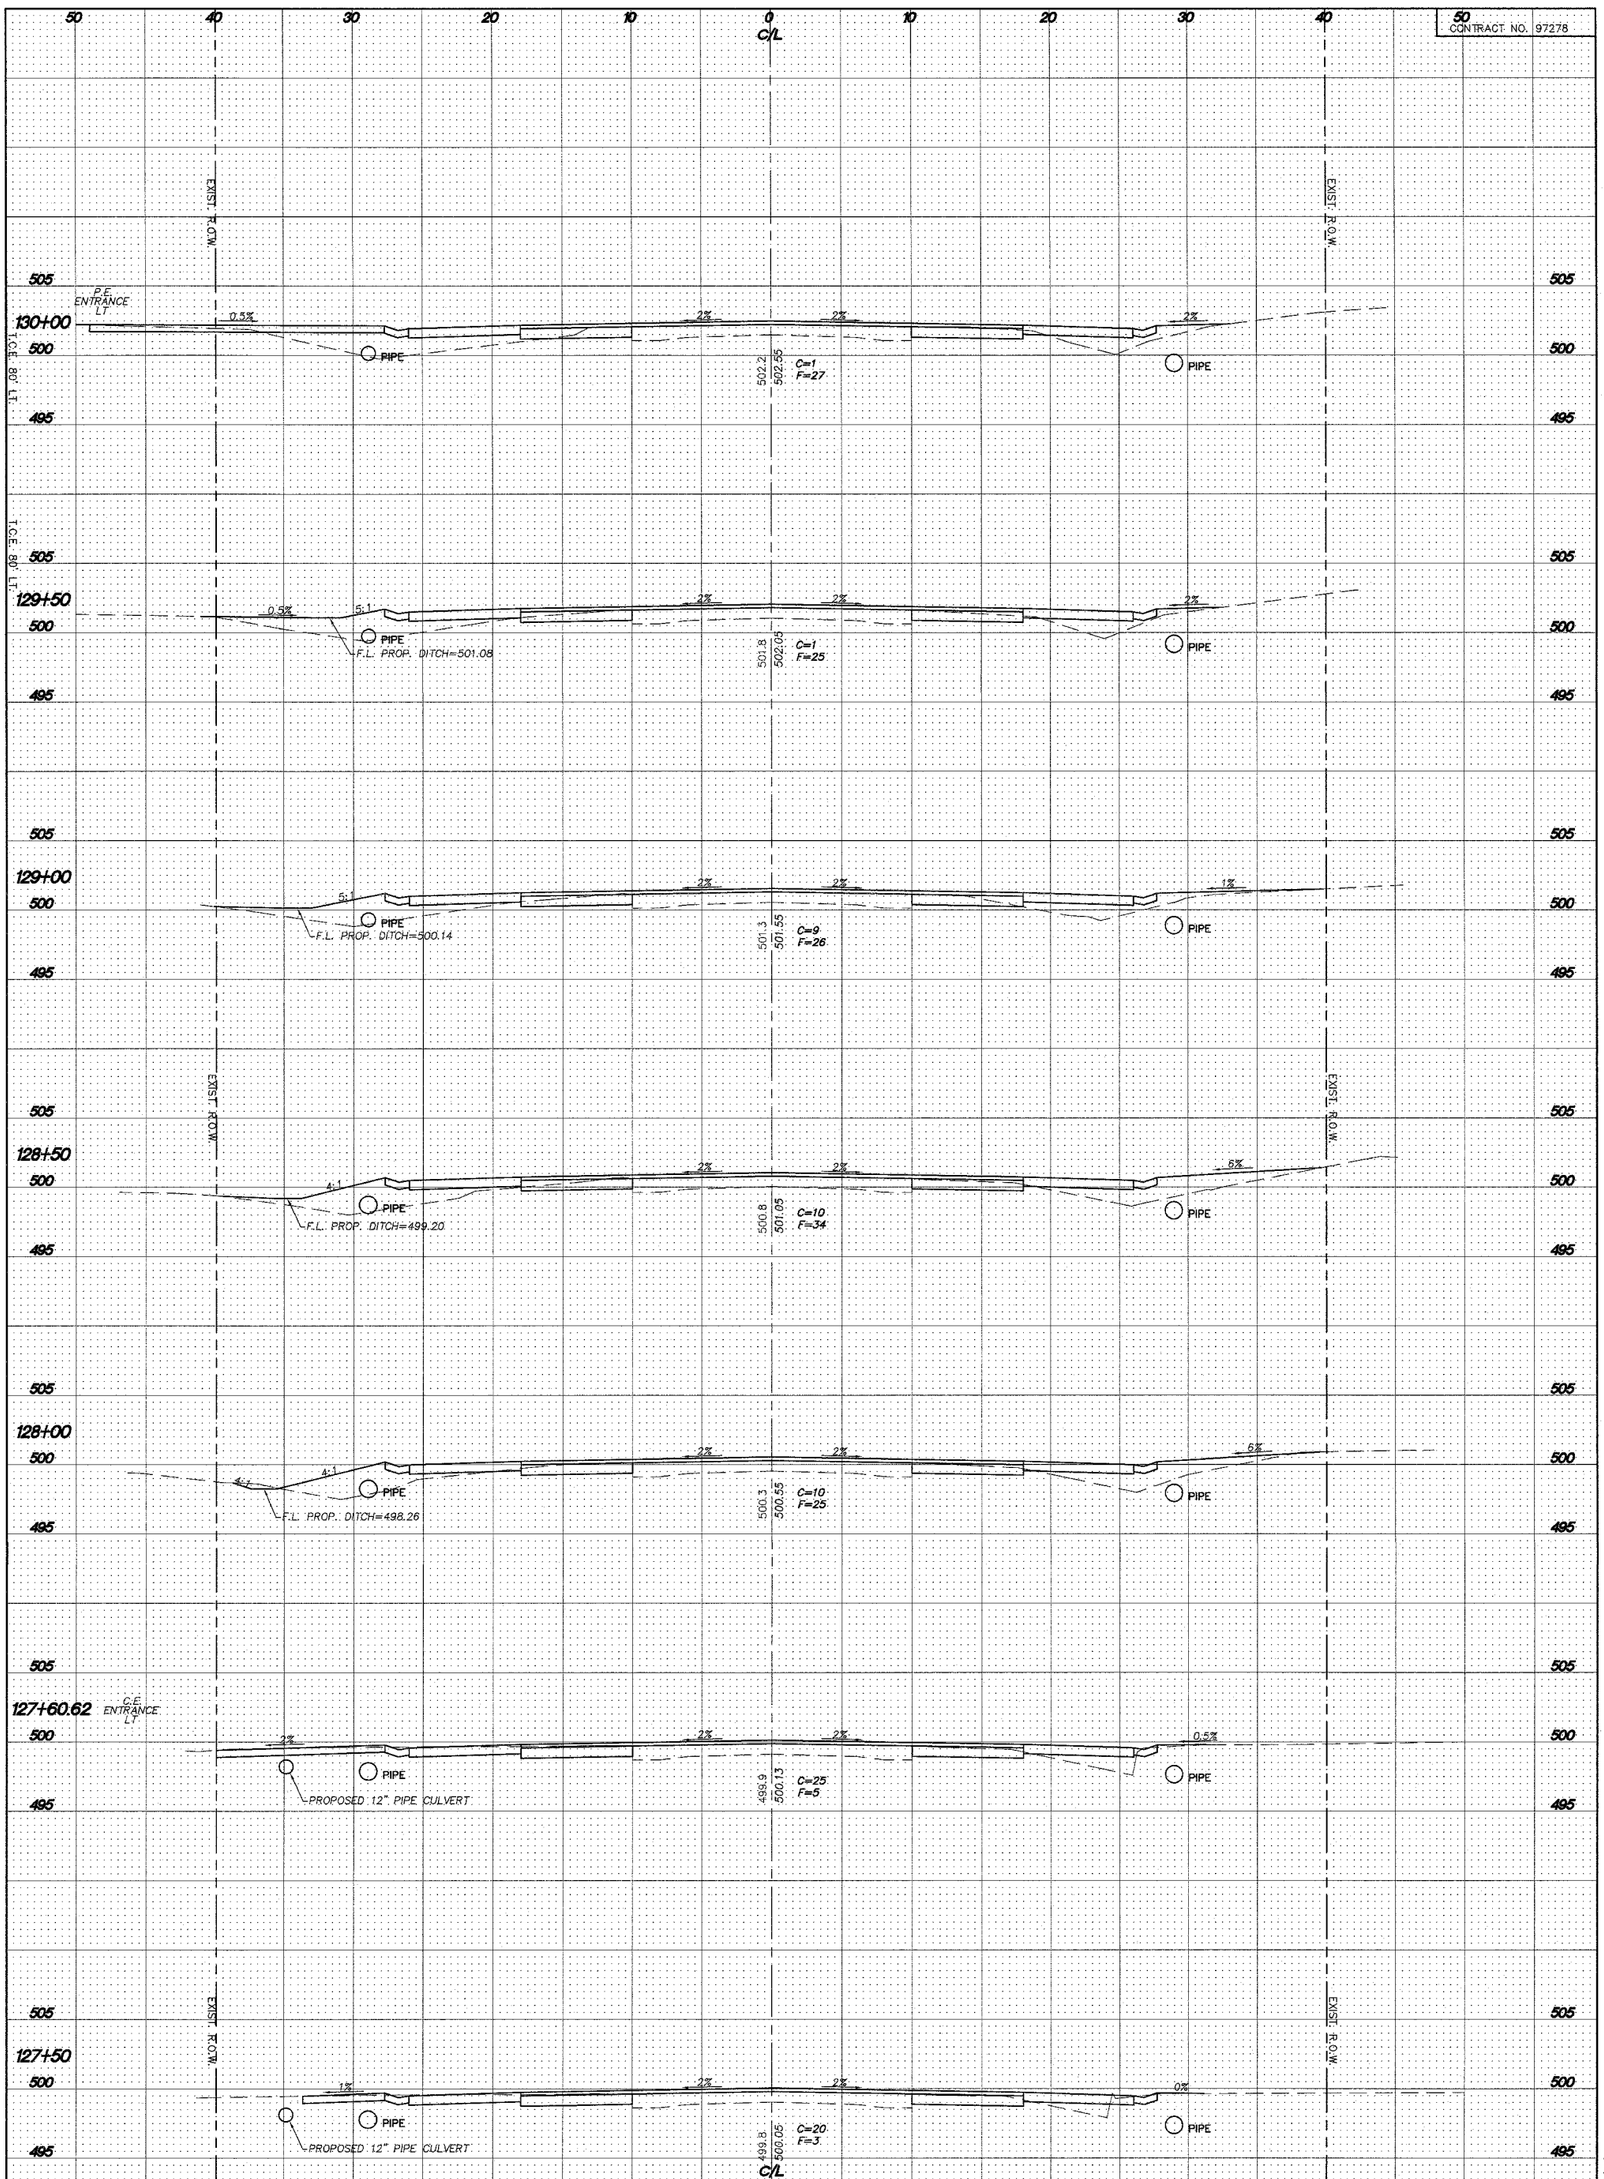

FOSTERBURG ROAD IMPROVEMENTS-PHASE 1
ALTON, ILLINOIS
FAU ROUTE 9002
ALTON SECTION 03-00218-00-WR
CROSS SECTIONS

SHEET 32 OF 36

SCALE: HORIZ. 1"=5'
VERT. 1"=5'
DATE: JANUARY, 2006
DRWN. BY: CJP
DES. BY: CJA
JOB NO. 2035869
R:\SEC. SHEETS.DWG

SMS ENGINEERS
Sheppard, Morgan & Schwaab, Inc.
CONSULTING ENGINEERS AND LAND SURVEYORS
215 Market Street, P.O. Box E, Alton, IL 62002 • 618/462-9755 • E-mail: mail@smsengineers.com
10 Central Industrial Drive, Granite City, IL 62040 • 618/877-8700 • E-mail: mail@smsengineers.com

REVISIONS

97278

C:\pgn-land projects\Alton Fosterburg Road (2035869) ist Survey\B-X-SEC-SHEETS.dwg, 3/31/2006 10:41:10 AM, cpratt, 1:5