CONTRACT NO. 97278

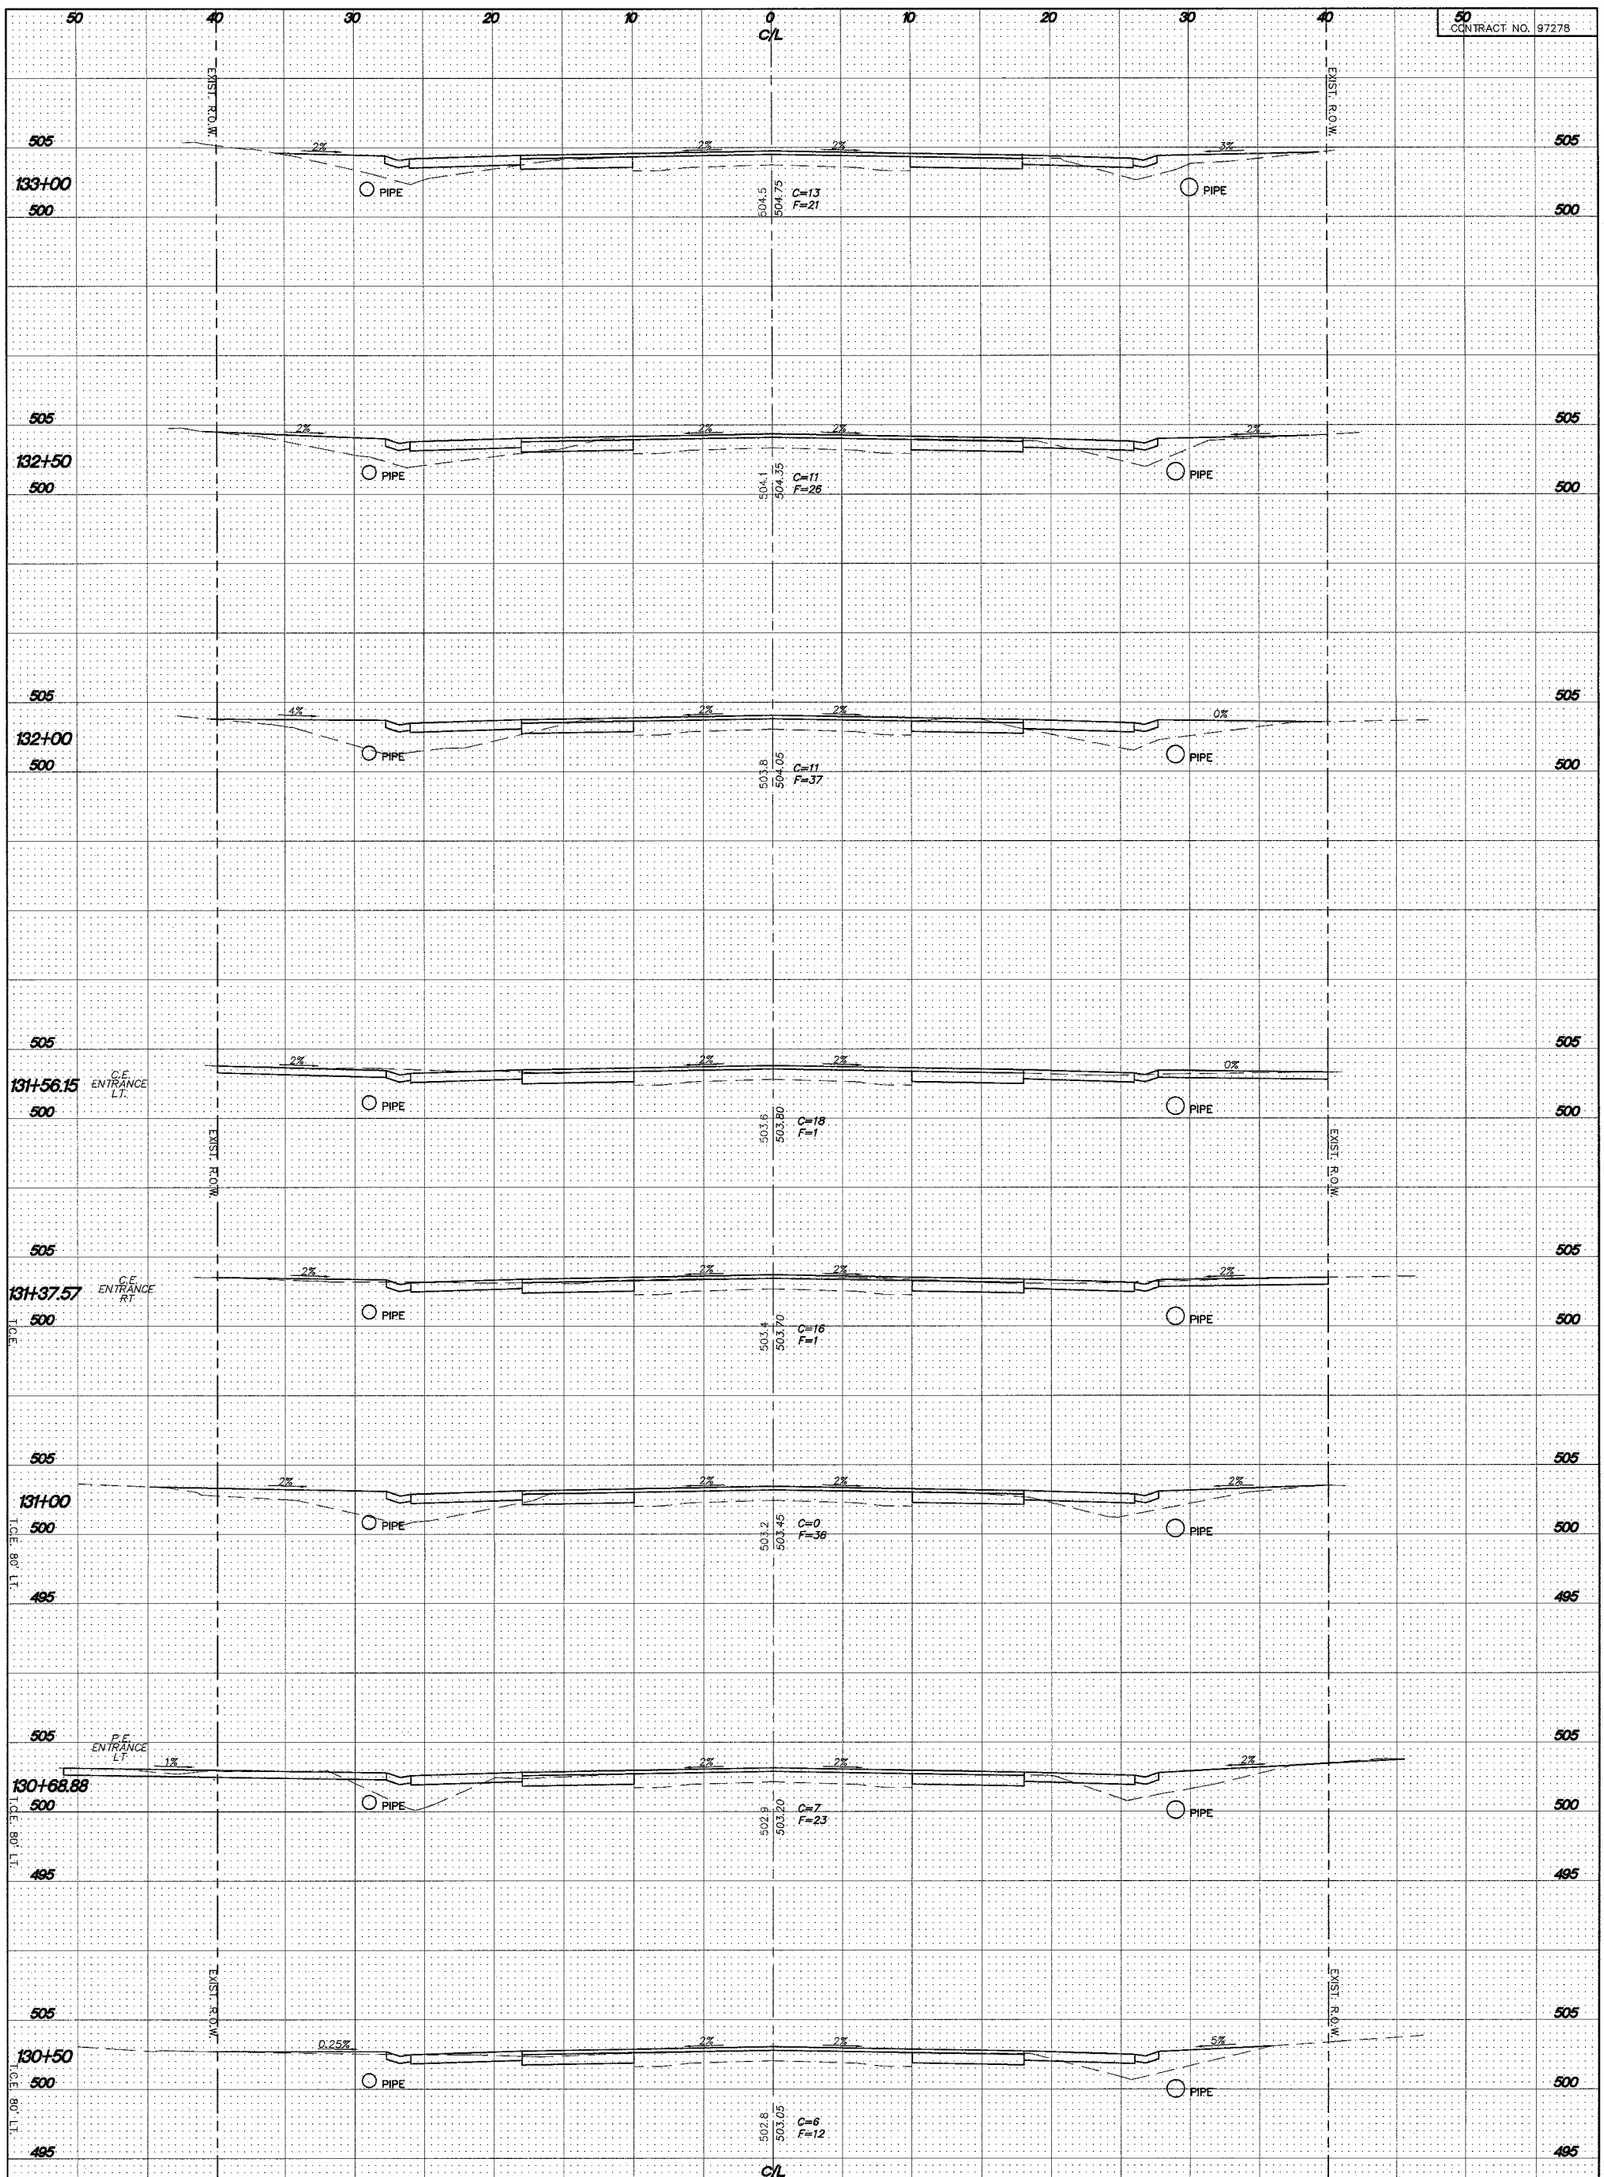

FOSTERBURG ROAD IMPROVEMENTS-PHASE 1
ALTON, ILLINOIS
FAU ROUTE 9002
ALTON SECTION 03-00218-00-WR
CROSS SECTIONS

SMS ENGINEERS
Sheppard, Morgan & Schwaab, Inc.
CONSULTING ENGINEERS AND LAND SURVEYORS
215 Market Street, P.O. Box E, Alton, IL 62002• 618/462-9755• E-mail: mail@smsengineers.com
19 Central Industrial Drive, Granite City, IL 62040• 618/877-8700• E-mail: mail@smsengineers.com

REVISIONS

REF. BK.	
JOB. NO.	2005889
DSN. BY:	CJA
DWN. BY:	CJP
CHK. BY:	CJA
DATE:	JANUARY 2006
SCALE: HORIZ. 1"=5' VERT. 1"=5'	
SHEET 33 OF 36	

97278

C:\Projects\Engineering Projects\2005889\Civil Files\Roadway Model\2005889 Left Roadway\Gs X SEC SHEETS.dwg, 3/31/2009 11:26:43 AM, cjp.stb, 1:5