CONTRACT NO. 97278

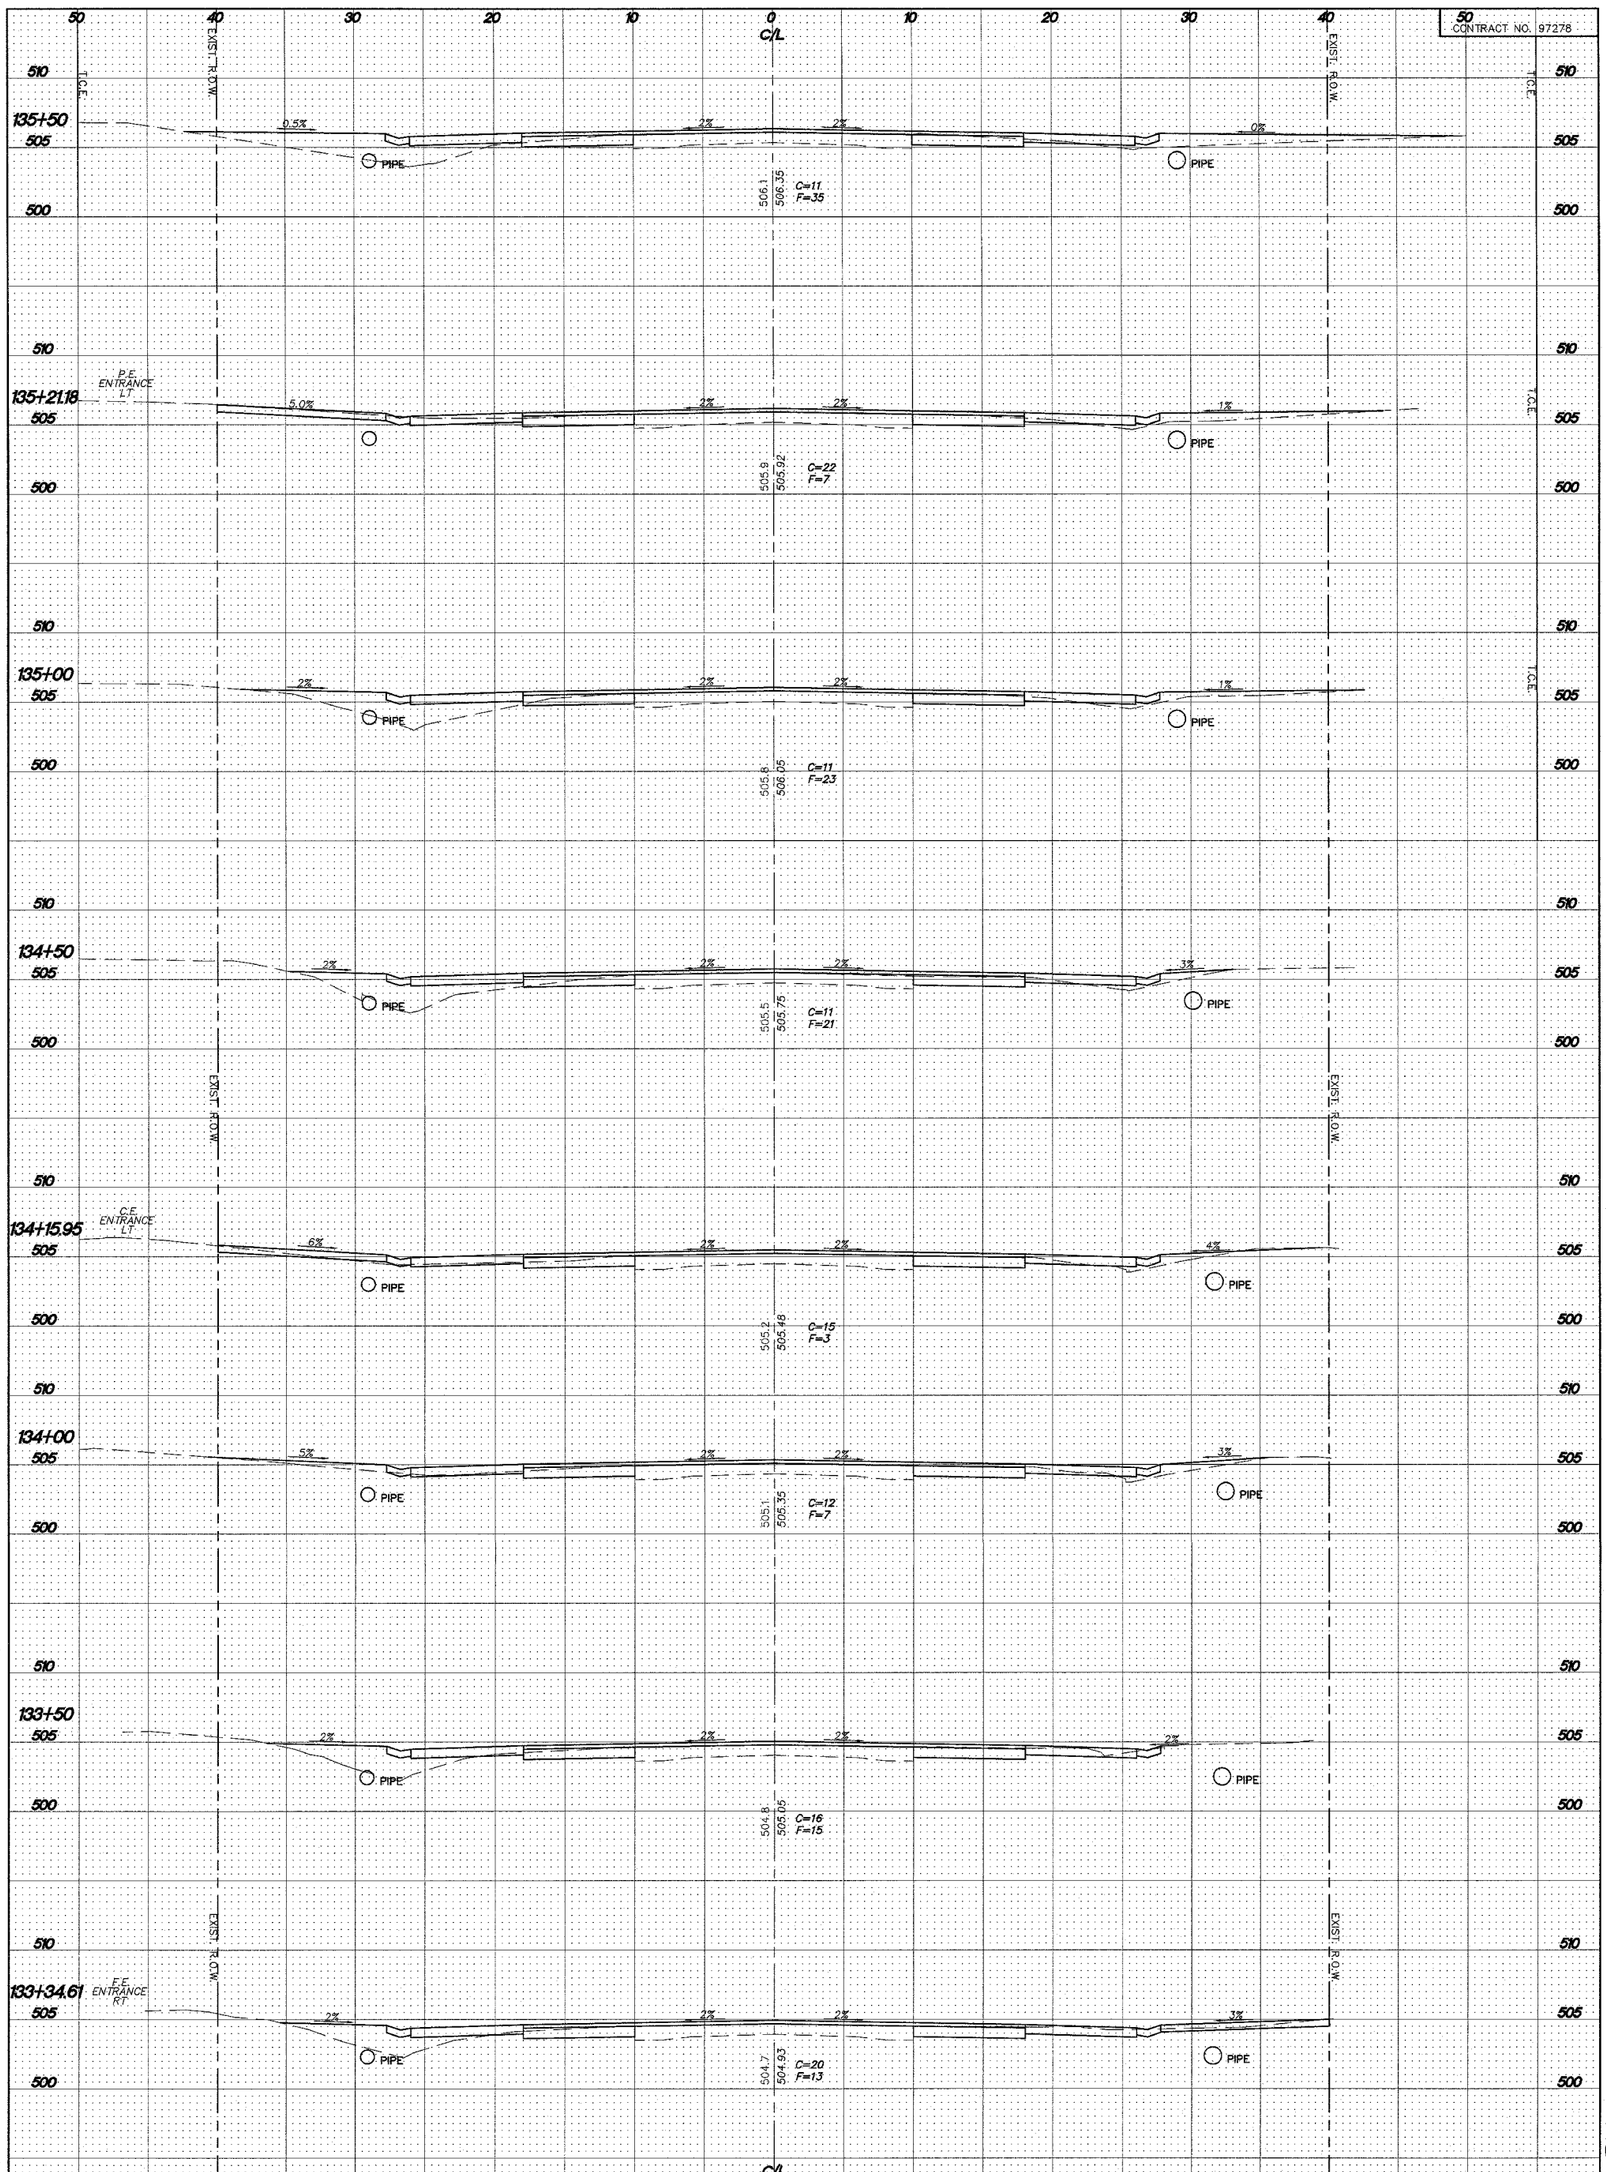

97278

FOSTERBURG ROAD IMPROVEMENTS-PHASE 1
ALTON, ILLINOIS
FAU ROUTE 9002
ALTON SECTION 03-00218-00-WR
CROSS SECTIONS

SMS ENGINEERS
Sheppard, Morgan & Schwaab, Inc.
CONSULTING ENGINEERS AND LAND SURVEYORS
215 Market Street, P.O. Box E, Alton, IL 62002 • 618/462-9755 • E-mail: mail@smsengineers.com
10 Central Industrial Drive, Granite City, IL 62040 • 618/877-8700 • E-mail: mail@smsengineers.com

REVISIONS

REF. BKS.	PROJECT SHEET NO.
JOB NO.	205889
DSN. BY:	CAA
DWN. BY:	CAA
CHK. BY:	GAH
DATE:	JANUARY, 2006
SCALE:	HORIZ. 1"=5' VERT. 1"=5'
SHEET	34 OF 36

C:\gis-land projects\Alton Fosterburg Road (205889).sit\Mxrg\B-X-SEC-SHEETS.mxg, 3/31/2006 10:51:04 AM, cpruitt, 1.5