ROUTE	COUNTY	SECTION	SHEET/OF
CH 19	RANDOLPH	05-00039-04-BR	4/6

CONTRACT NO. 97279

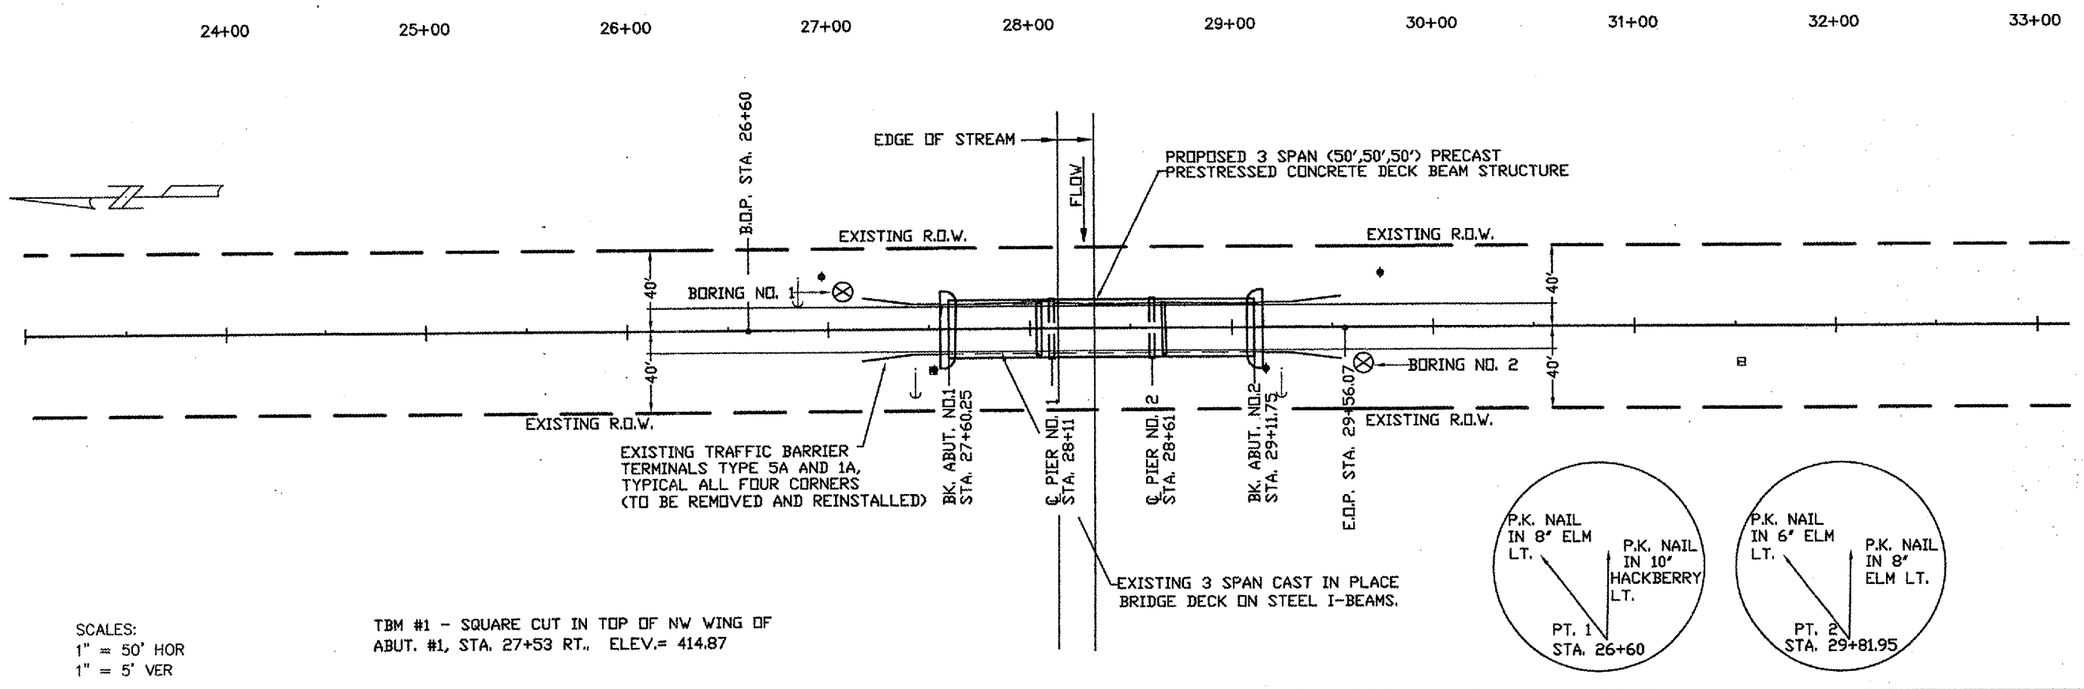

SCALES:
1" = 50' HOR
1" = 5' VER
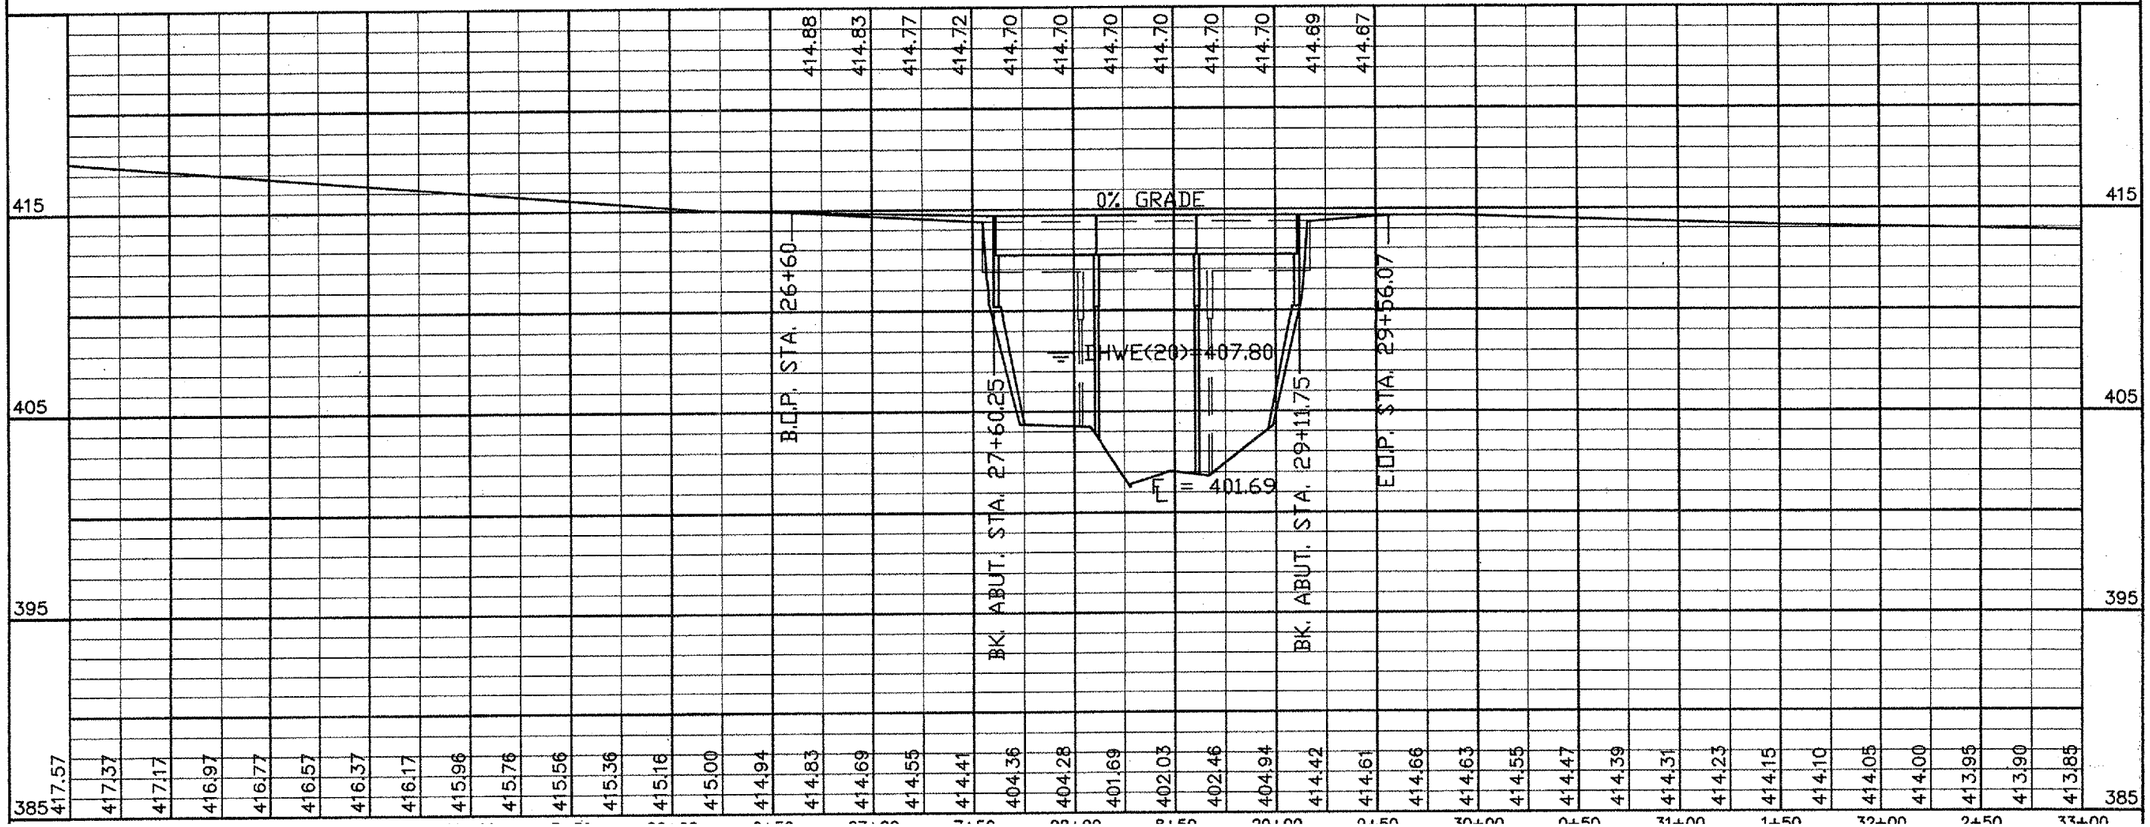
TBM #1 - SQUARE CUT IN TOP OF NW WING OF ABUT. #1, STA. 27+53 RT., ELEV.= 414.87