CONTRACT NO. 98948

F.A.I. RTE.	SECTION	COUNTY	TOTAL SHEETS	SHEET NO.
57	*	WILLIAMSON	60	57
STA.		TO STA.		
FED. ROAD DIST. NO. _	ILLINOIS	FED. AID PROJECT		

* (X1-(4,4-1,5,6,6-2)) R-1

TYPICAL PAVEMENT MARKINGS AT ENTRANCE RAMPS

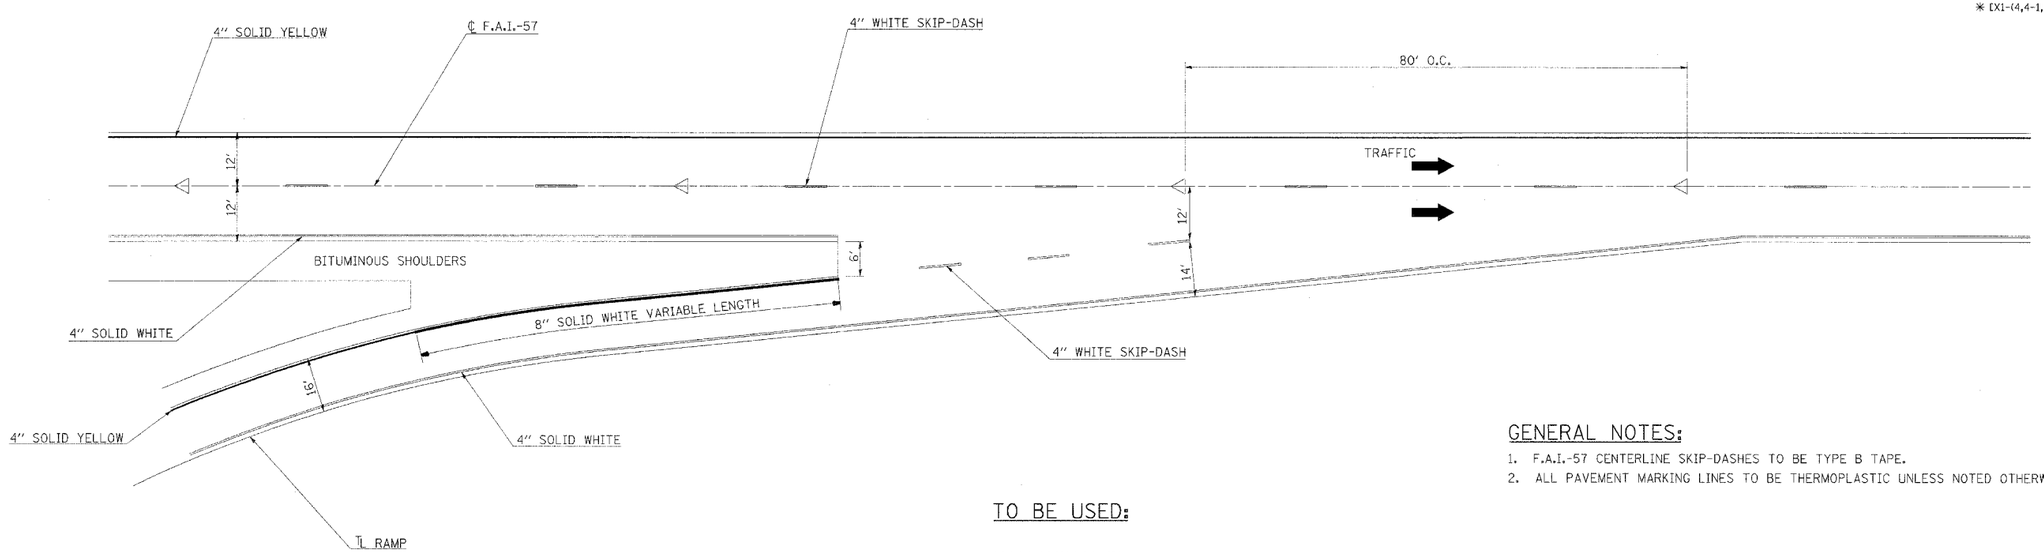

GENERAL NOTES:

1. F.A.I.-57 CENTERLINE SKIP-DASHES TO BE TYPE B TAPE.
2. ALL PAVEMENT MARKING LINES TO BE THERMOPLASTIC UNLESS NOTED OTHERWISE.

TO BE USED:

INTERCHANGE

S.B. ENTRANCE RAMP (16')

PLOT DATE = 3/29/2006
FILE NAME = c:\projects\d98168b5\d98168b5mtl.dgn
PLOT SCALE = 50.0000 ' / IN.
USER NAME = sheppardgd

DETAILS: PAVEMENT MARKING AT ENTRANCE RAMP