KE007

NOTE: WHERE PROPOSED PAVEMENTS ARE SHOWN TO MATCH EXISTING PAVEMENT GRADES, IF A DIFFERENCE EXISTS BETWEEN THE EXISTING PAVEMENT ELEVATION AND THE PROPOSED PAVEMENT ELEVATION SHOWN, THE PROPOSED PAVEMENT WILL BE CONSTRUCTED TO MATCH THE EXISTING ELEVATION PRESENT.

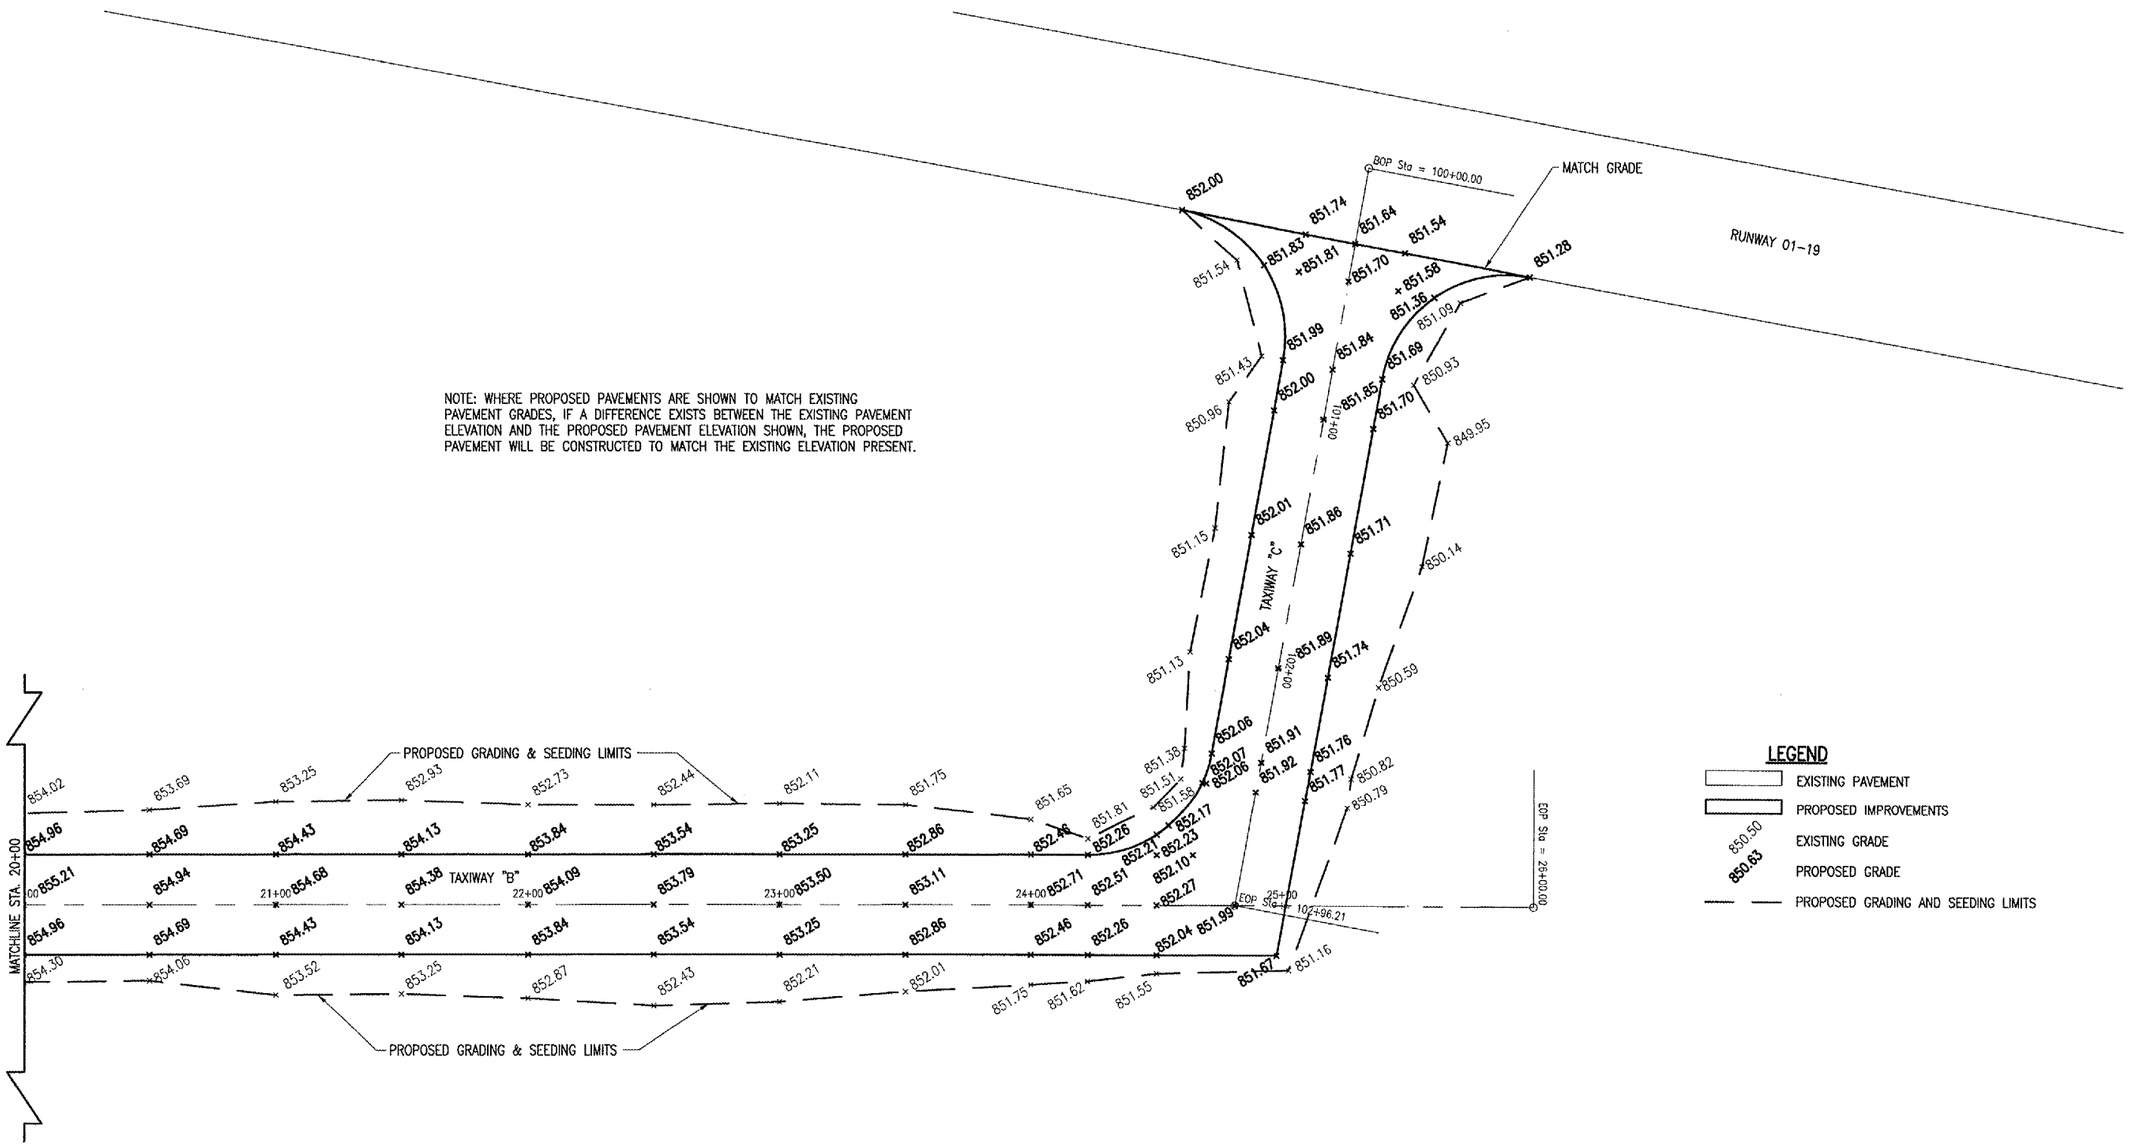

LEGEND

- EXISTING PAVEMENT
- PROPOSED IMPROVEMENTS
- 850.50 EXISTING GRADE
- 850.63 PROPOSED GRADE
- PROPOSED GRADING AND SEEDING LIMITS

0' 15' 30' 60'
HALF SIZE SCALE: 1"= 60'
FULL SIZE SCALE: 1"= 30'

DATE	REVISION	BY

KEWANEE MUNICIPAL AIRPORT
KEWANEE, HENRY COUNTY, ILLINOIS

IL. PROJ.: EZI-3533 A.I.P. PROJ.: 3-17-0058-B10

HS Project No. 810-06TXYD 0800
Filename R-191STK.DWG
Scale 1"=30'
Date 08/30/05

LAYOUT	R.A.W.	08/30/05
DRAWN	B.A.K.	08/30/05
REVIEWED	C.A.H.	04/27/06

HANSON

Hanson Professional Services Inc.
3125 Dandy Trail, Suite 100
Indianapolis, Indiana 46214
Offices Nationwide

OVERLAY TAXIWAYS AND APRON

PROPOSED STAKING PLAN
STA. 20+00 TO STA. 26+00

I:\AIRPORTS\KEWANEE\810-06TXYD\AIRPORT\SHEETS-SPLIT\R-191STK.DWG - STA. 20+00 TO STA. 26+00