KE007

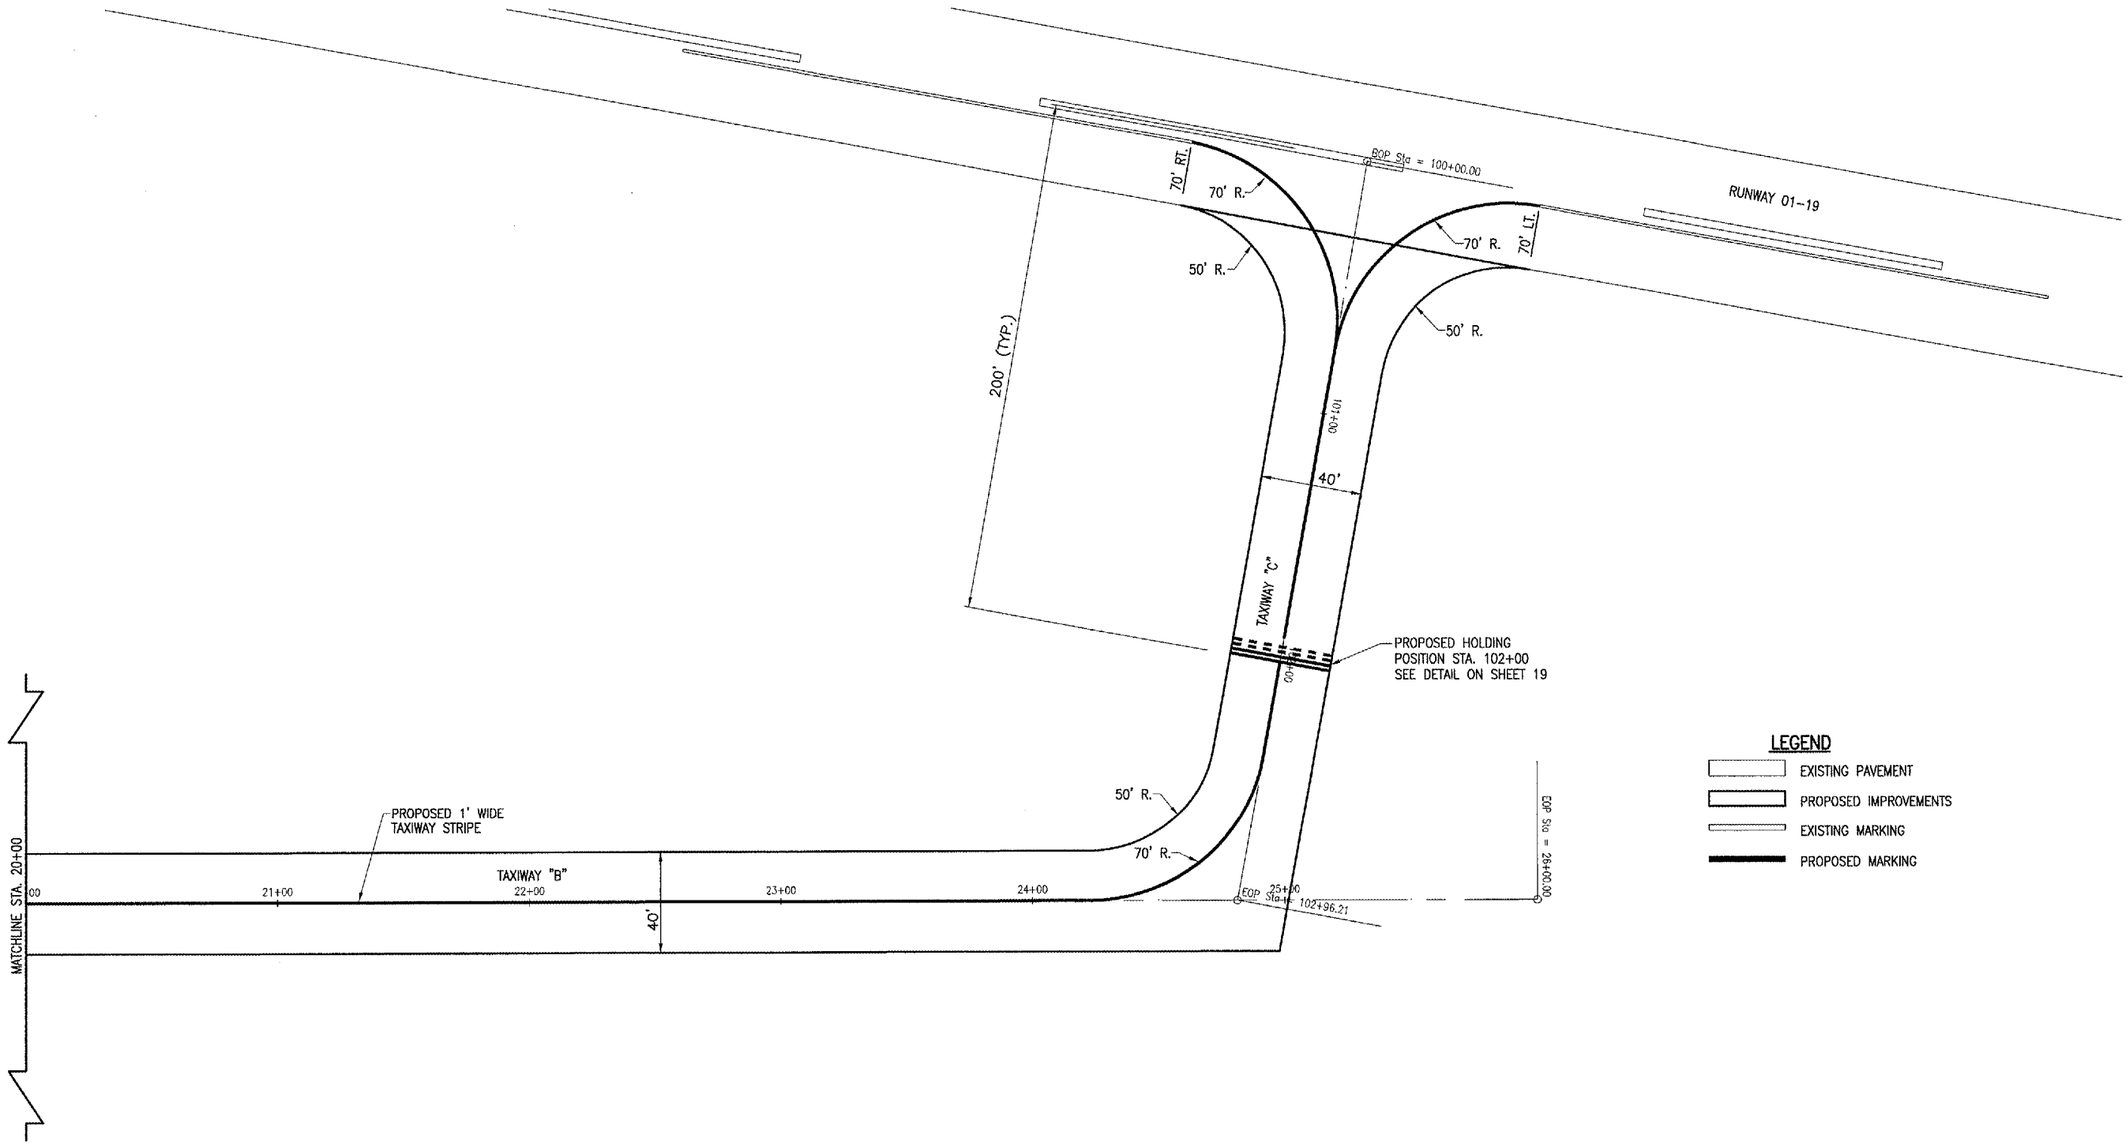

LEGEND

- EXISTING PAVEMENT
- PROPOSED IMPROVEMENTS
- EXISTING MARKING
- PROPOSED MARKING

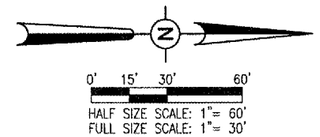

HALF SIZE SCALE: 1"= 60'
FULL SIZE SCALE: 1"= 30'

DATE	REVISION	BY

KEWANEE MUNICIPAL AIRPORT
KEWANEE, HENRY COUNTY, ILLINOIS

IL. PROJ.: EZI-3533 A.I.P. PROJ.: 3-17-0058-B10

HEI Project No. 810-067XYD 0800
Filename R-152MRK.DWG
Scale 1"=30'
Date 08/30/05

LAYOUT	R.A.W.	08/30/05
DRAWN	B.A.K.	08/30/05
REVIEWED	C.A.H.	04/27/06

HANSON
Hanson Professional Services Inc.
3125 Dandy Trail, Suite 100
Indianapolis, Indiana 46214
Offices Nationwide

OVERLAY TAXIWAYS AND APRON

PROPOSED MARKING PLAN
STA. 20+00 TO STA. 26+00

I:\AIRPORTS\KEWANEE\810-067XYD\AIRPORT SHEETS-SPLIT\R-152MRK.DWG - STA. 20+00 TO STA. 26+00