F.A. RTE.	SECTION	COUNTY	TOTAL SHEETS	SHEET NO.
3537	5Y-R-4	DUPAGE	392	156
STA. 167+00		TO STA.182+00		
FED. ROAD DIST. NO.	ILLINOIS	FED. AID PROJECT		

CONTRACT NO. 62295

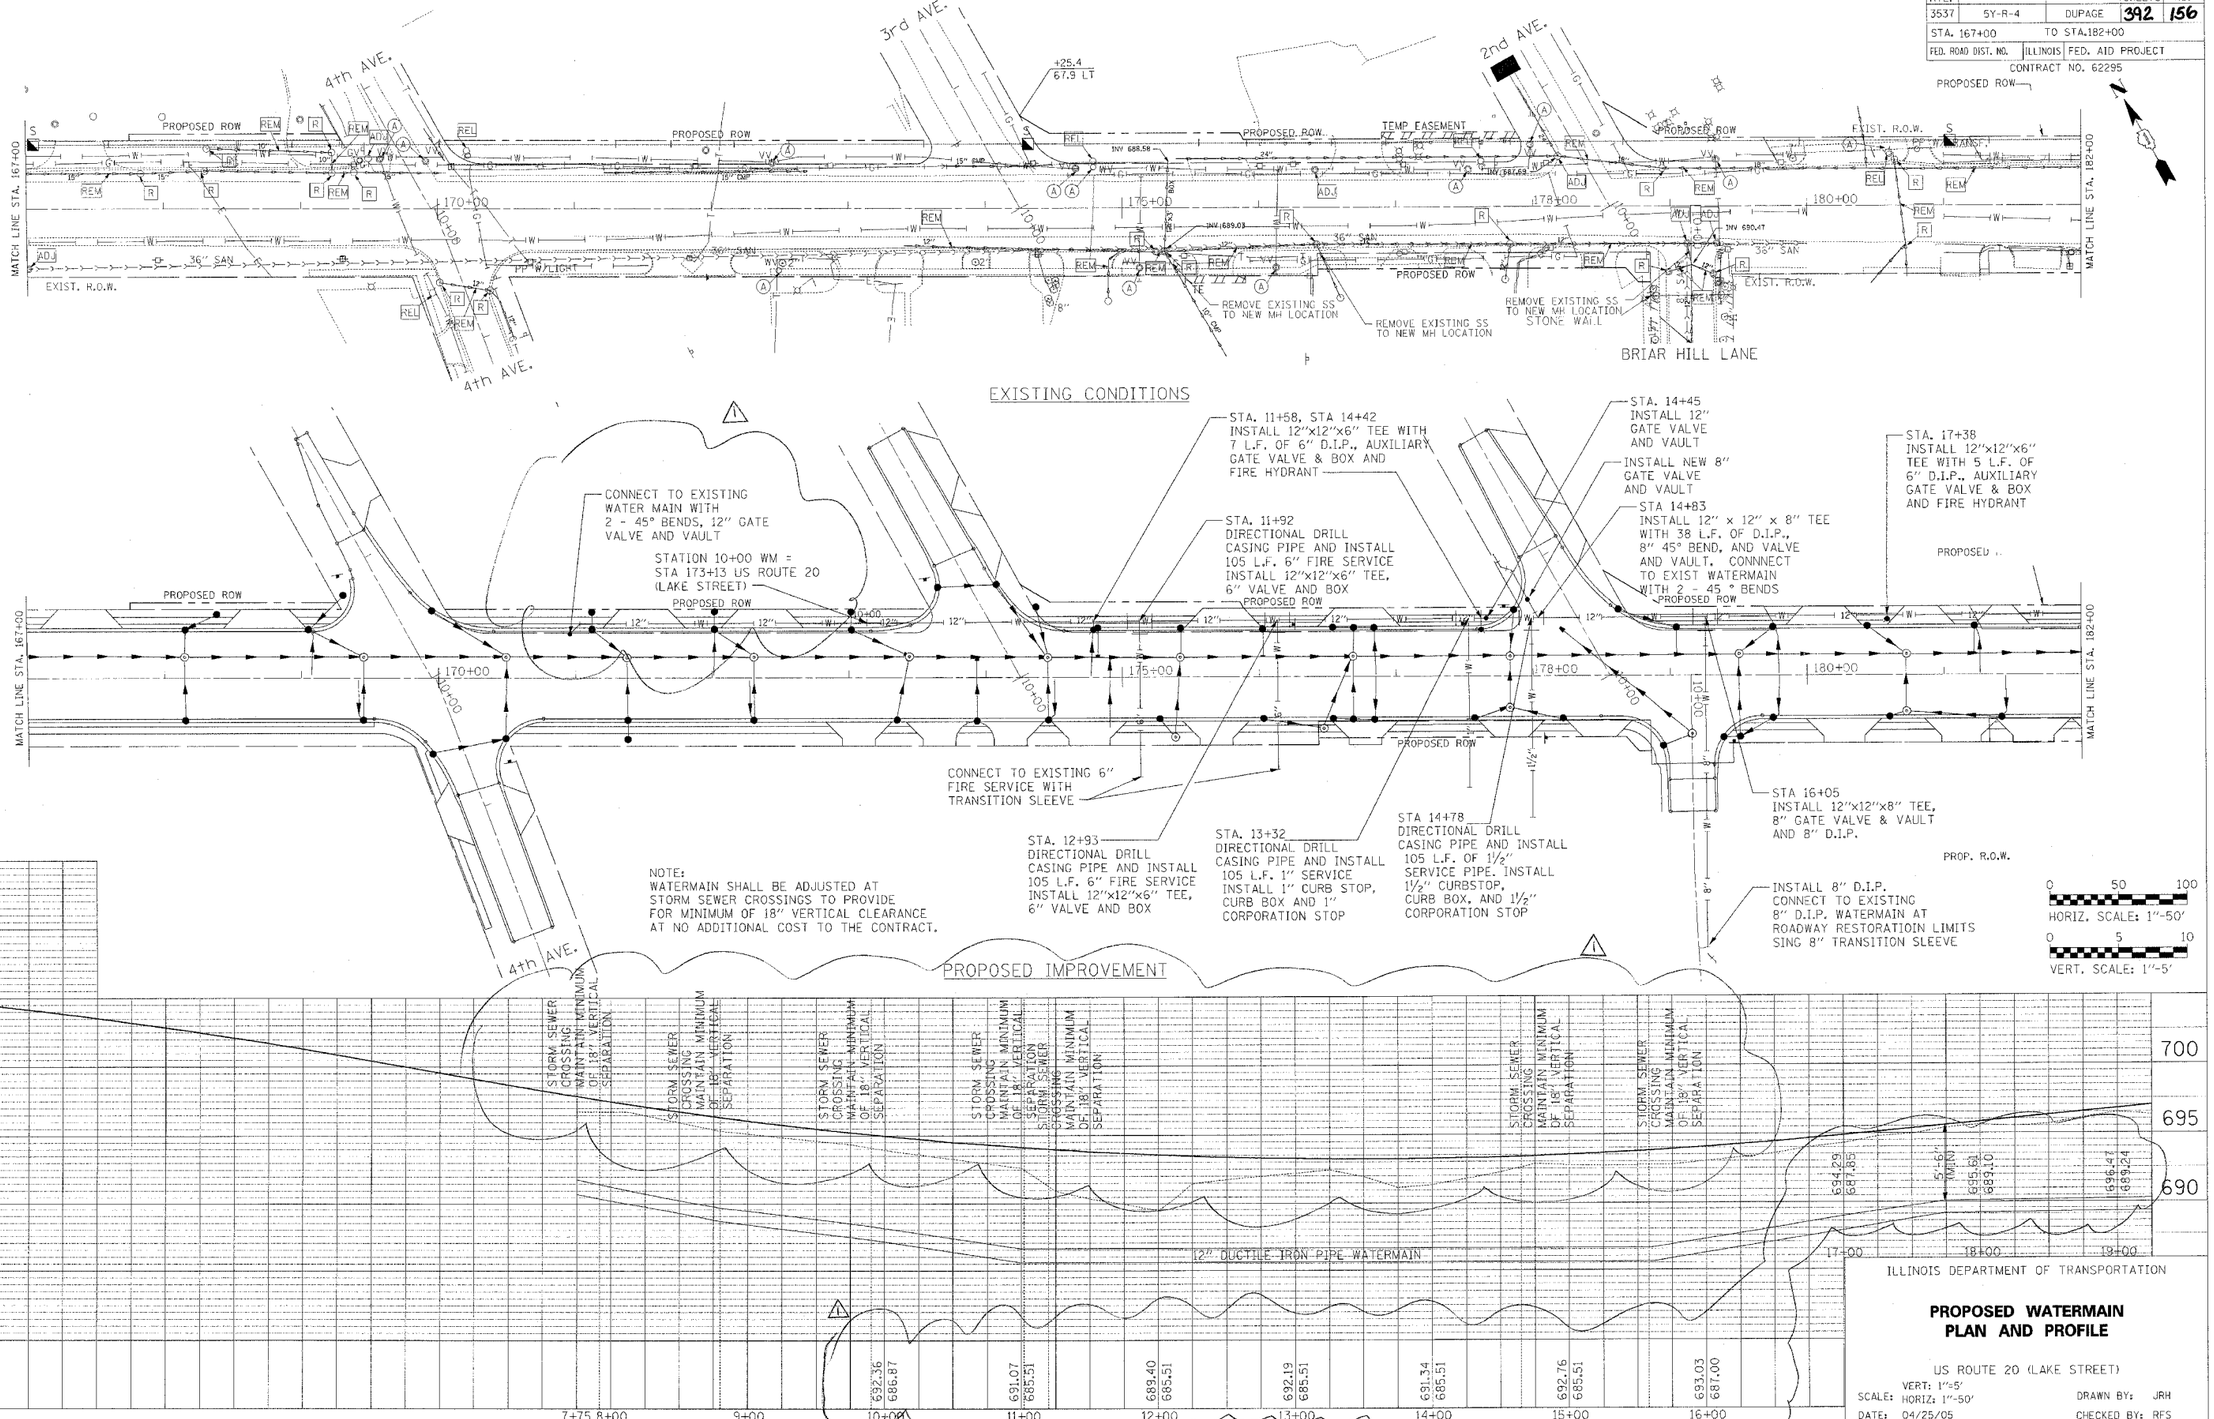

ILLINOIS DEPARTMENT OF TRANSPORTATION

PROPOSED WATERMAIN PLAN AND PROFILE

US ROUTE 20 (LAKE STREET)

SCALE: VERT: 1"=5' HORIZ: 1"=50'

DATE: 04/25/05

DRAWN BY: JRH

CHECKED BY: RFS

Revised 6/3/05

PLAN SURVEYED / DRAWN / CHECKED / NOTE BOOK / NO. / PLAN DATE

PROFILE SURVEYED / DRAWN / CHECKED / NOTE BOOK / NO. / PROFILE DATE

wmpp_sh01.pdf: 05:43:21 05/27/2005