F.A. RTE.	SECTION	COUNTY	TOTAL SHEETS	SHEET NO.
3537	5Y-R-4	DUPAGE	392	160C
STA. 138+00		TO STA. 152+00		
FED. ROAD DIST. NO. 1	ILLINOIS	FED. AID PROJECT		

CONTRACT NO. 62295

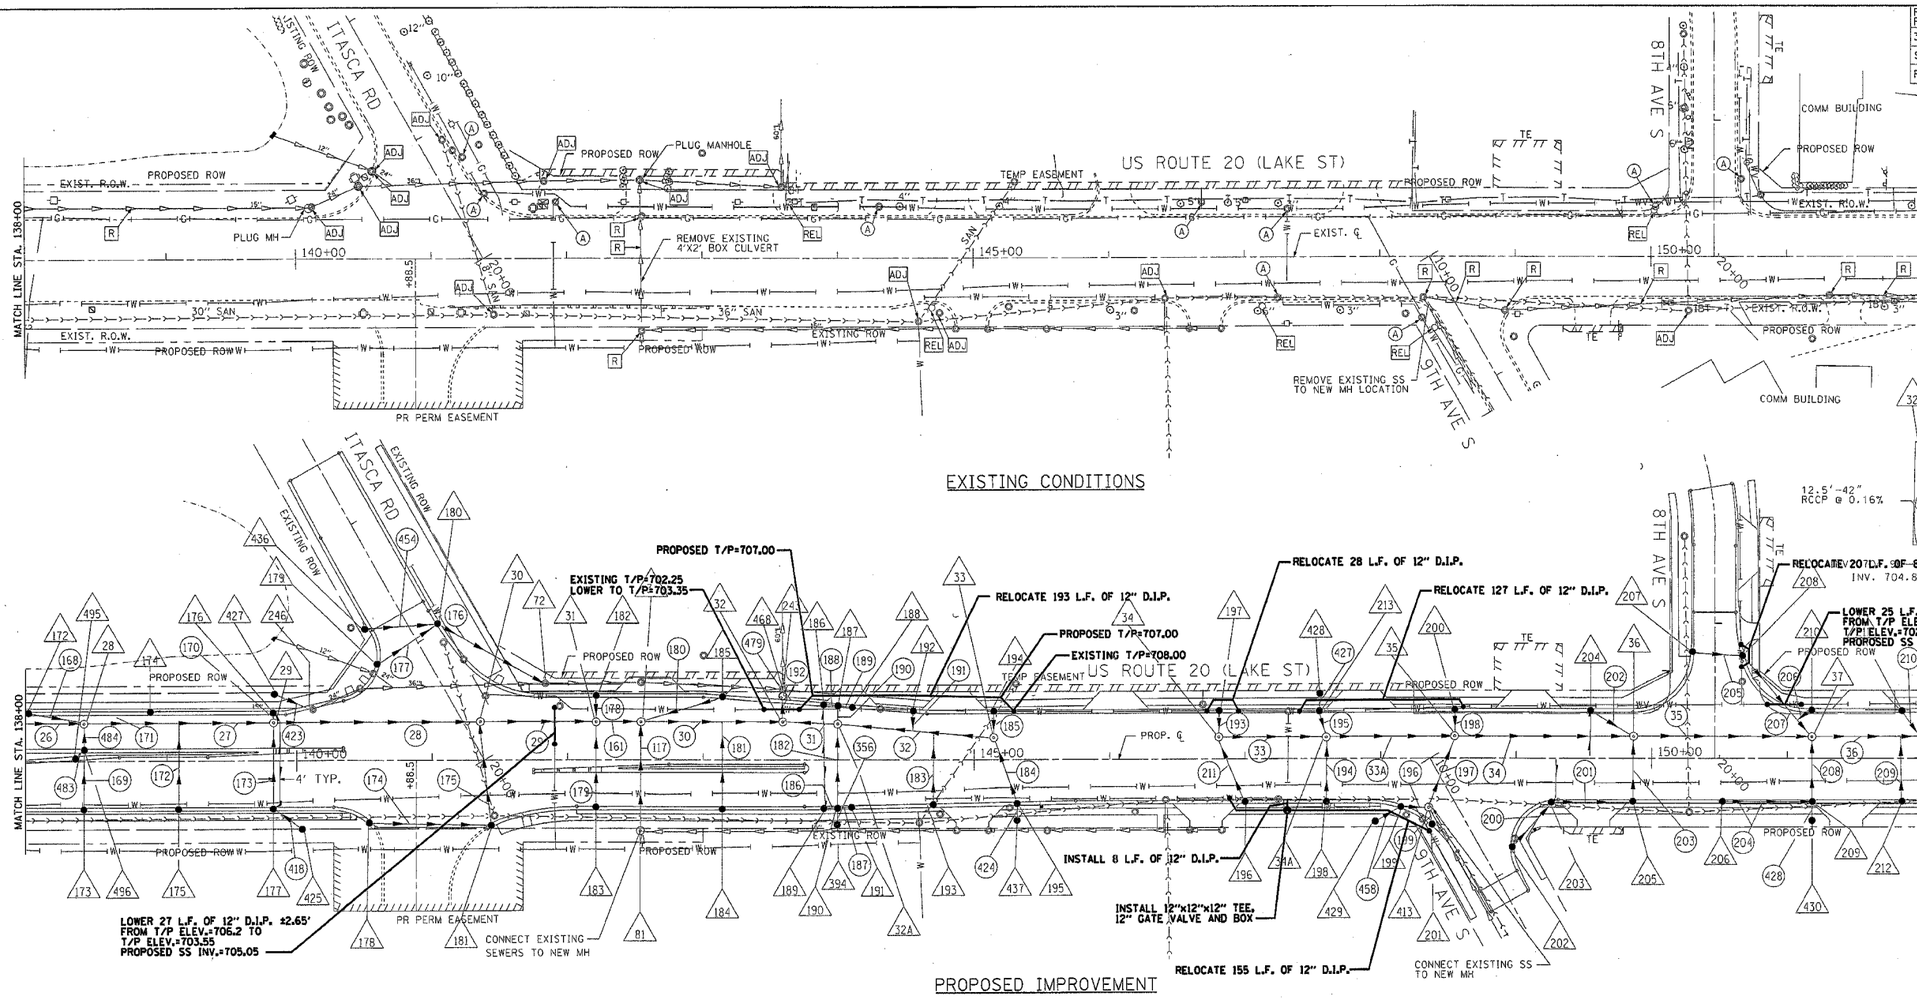

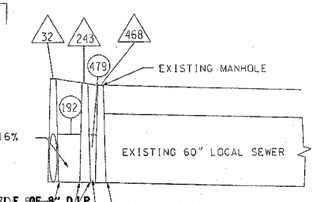

PROPOSED LEGEND

XX NEW STRUCTURE

XX NEW STORM PIPE

PLAN: SURVEYED / PLOTTED / ALIGNMENT CHECKED / RT. OF WAY CHECKED / CADD FILE NAME / NOTE BOOK NO. / BY / DATE

PROFILE: SURVEYED / PLOTTED / GRADES CHECKED / B.M. NOTED / STRUCTURE NOTATNS CHKD / NOTE BOOK NO. / BY / DATE

SHEET 5 OF 19

REVISIONS	
NAME	DATE

ILLINOIS DEPARTMENT OF TRANSPORTATION

PROPOSED WATERMAIN RELOCATIONS
STA. 138+00 STA. 152+00
U.S. ROUTE 20 (LAKE ST.)

SCALE: VERT. 1"=5' HORIZ. 1"=50'
DATE: 03/01/05

DRAWN BY J.R.H.
CHECKED BY J.R.S.

△ Added 6/3/05

$FILE$

STA 138.pdf: 08:08:27 05/27/2005