F.A. RTE.	SECTION	COUNTY	TOTAL SHEETS	SHEET NO.
3537	5Y-R-4	DUPAGE	377	60
STA 152+00	TO STA 182+00			
FED. ROAD DIST. NO. 1	ILLINOIS	FED. AID PROJECT		

CONTRACT NO. 62295

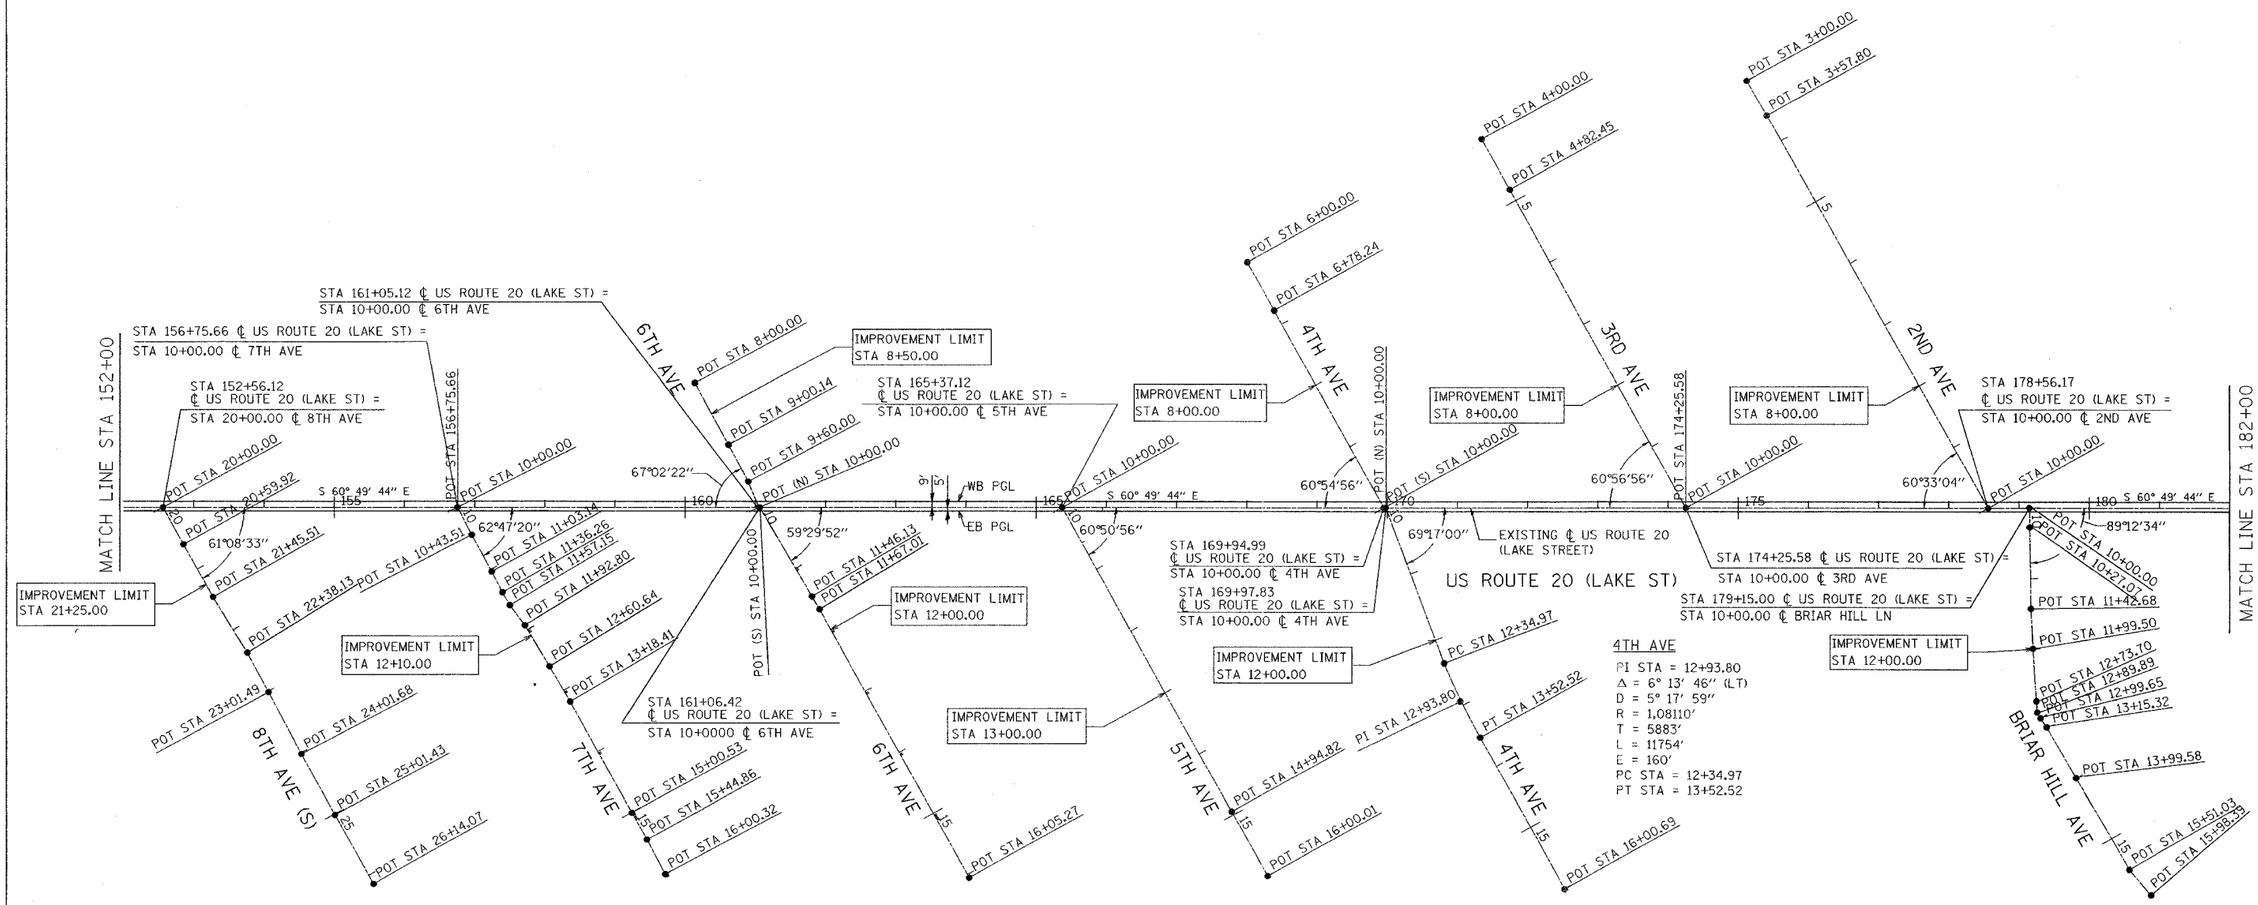

4TH AVE

PI STA = 12+93.80
Δ = 6° 13' 46" (LT)
D = 5° 17' 59"
R = 1,08110'
T = 5883'
L = 11754'
E = 160'
PC STA = 12+34.97
PT STA = 13+52.52

SHEET 3 OF 6

REVISIONS	
NAME	DATE

ILLINOIS DEPARTMENT OF TRANSPORTATION

ALIGNMENT, TIES & BENCHMARKS

US ROUTE 20 (LAKE STREET)

SCALE: 1"=100' DRAWN BY KDH

DATE 03/01/05 CHECKED BY JAR

J:\IL_dot\171464_us20\cadd\146kgs101-1b.sht