F.A.U. RTE.	SECTION	COUNTY	TOTAL SHEETS	SHEET NO.
3537	5Y-R-4	DUPAGE	342	92
STA 138+00		TO STA 152+00		
FED. ROAD DIST. NO. 1	ILLINOIS	FED. AID PROJECT		

CONTRACT NO. 62295

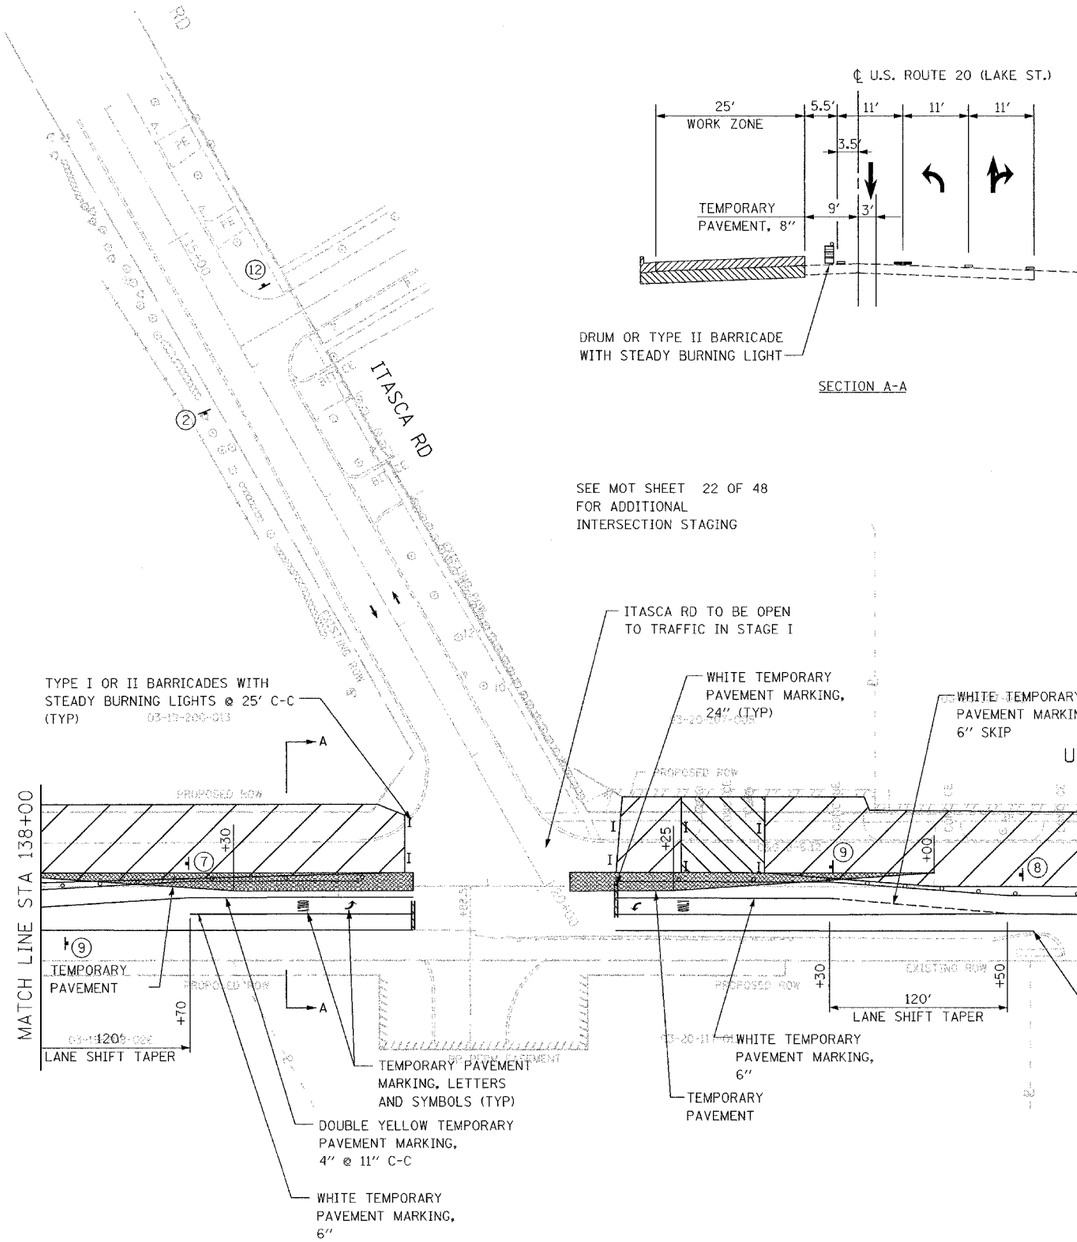

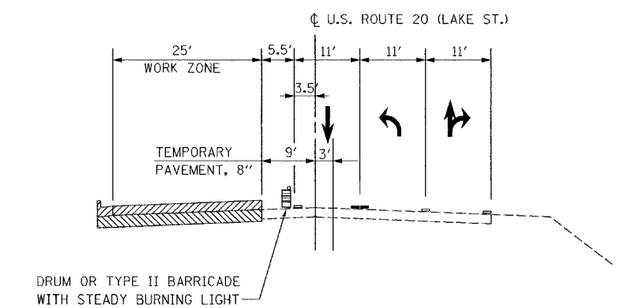

SECTION A-A

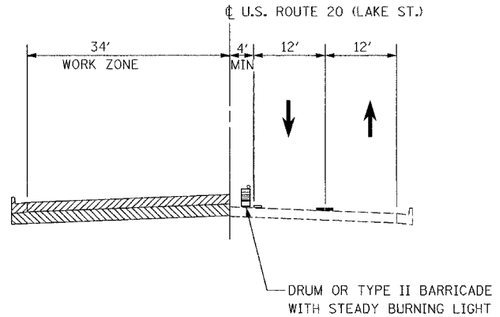

SECTION B-B

NOTE:
TEMPORARY SIGNALS REQUIRED AT US20/ITASCA RD AND SHALL BE PLACED PRIOR TO STAGE I

50 0 50 100
SCALE IN FEET

SHEET 13 OF 48

REVISIONS NAME	DATE

ILLINOIS DEPARTMENT OF TRANSPORTATION

MAINTENANCE OF TRAFFIC STAGE I

US ROUTE 20 (LAKE STREET)

SCALE: 1"=50' DRAWN BY JEC

DATE: 03/01/05 CHECKED BY KN

j:\ill_dot\171464_us20\cad\11464sm1101-1b.smt