F.A.U. RTE.	SECTION	COUNTY	TOTAL SHEETS	SHEET NO.
3537	5Y-R-4	DUPAGE	392	123
STA 167+00		TO STA 182+00		
FED. ROAD DIST. NO. 1	ILLINOIS	FED. AID PROJECT		

CONTRACT NO. 62295

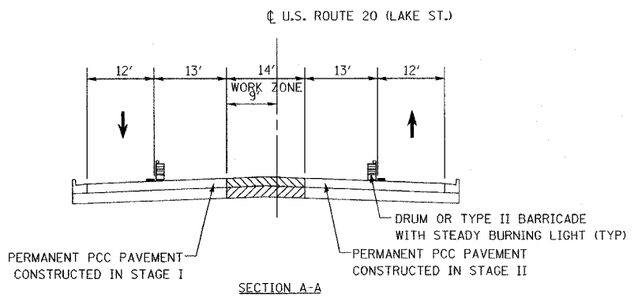

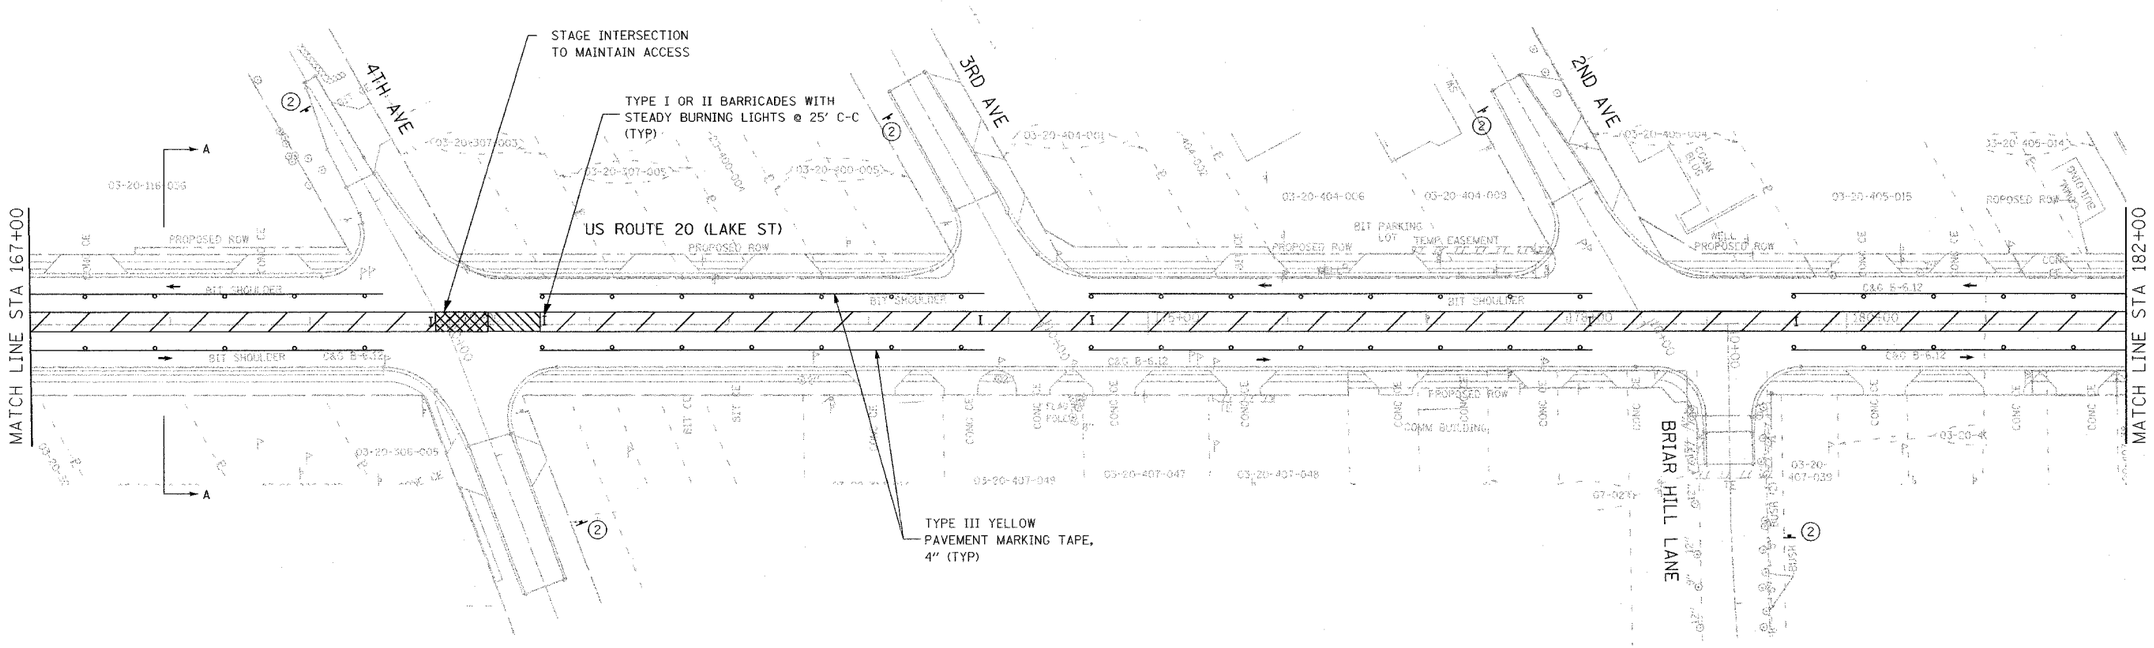

SHEET 44 OF 48

REVISIONS	
NAME	DATE

ILLINOIS DEPARTMENT OF TRANSPORTATION

MAINTENANCE OF TRAFFIC
STAGE III

US ROUTE 20 (LAKE STREET)

SCALE: 1"=50'
DATE: 03/01/05
DRAWN BY JEC
CHECKED BY KN

50 0 50 100
SCALE IN FEET

j:\ill_dot\171464_us20\cad\1464cm1301-1b.sht