F.A. RTE.	SECTION	COUNTY	TOTAL SHEETS	SHEET NO.
3537	5Y-R-4	DUPAGE	312	129
STA. 105+70.68	TO STA. 108+00			
FED. ROAD DIST. NO. 1	ILLINOIS	FED. AID PROJECT		

CONTRACT NO. 62295

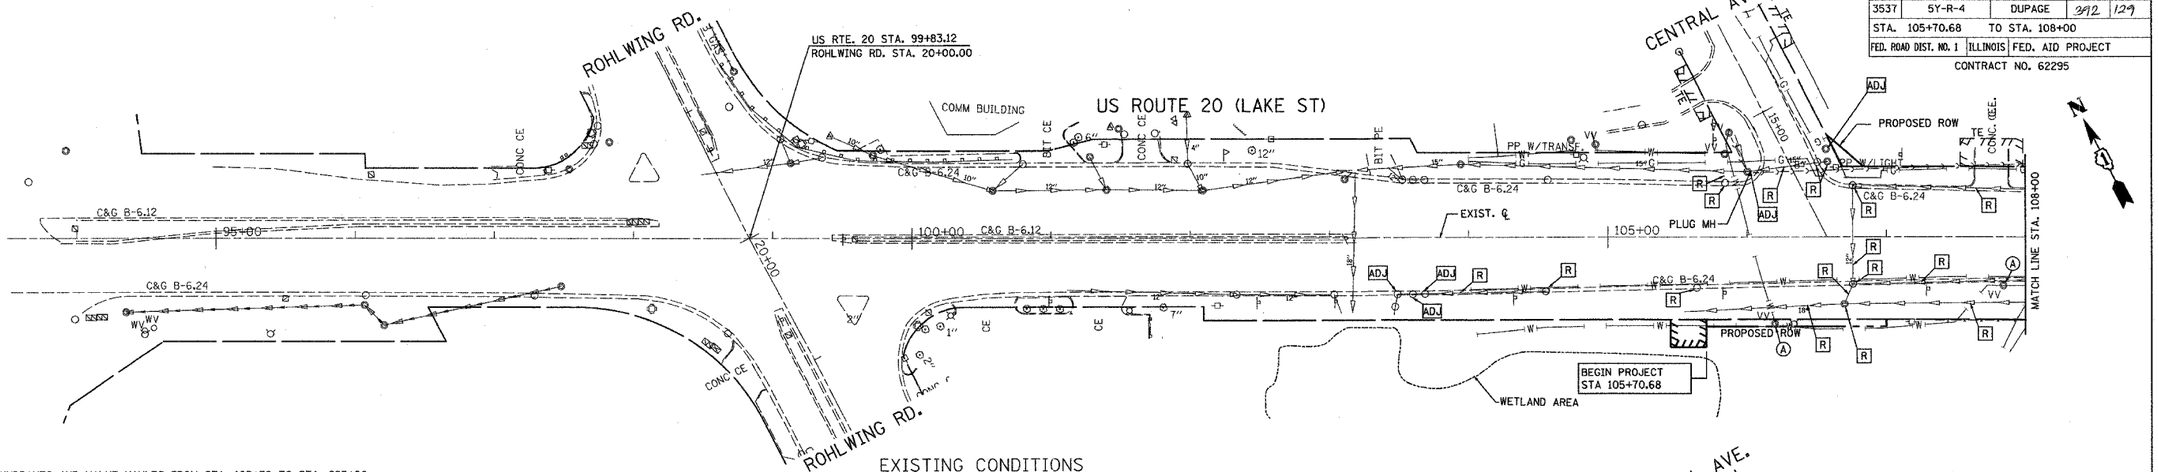

EXISTING CONDITIONS

NOTE

1. WATER MAIN, FIRE HYDRANTS AND VALVE VAULTS FROM STA. 105+70 TO STA. 223+00 TO BE REMOVED/RELOCATED BY THE VILLAGE OF ADDISON AS PART OF 12" WATER MAIN RELOCATION CONTRACT.

PROPOSED LEGEND

- XX — NEW STRUCTURE
- (XX) — NEW STORM PIPE

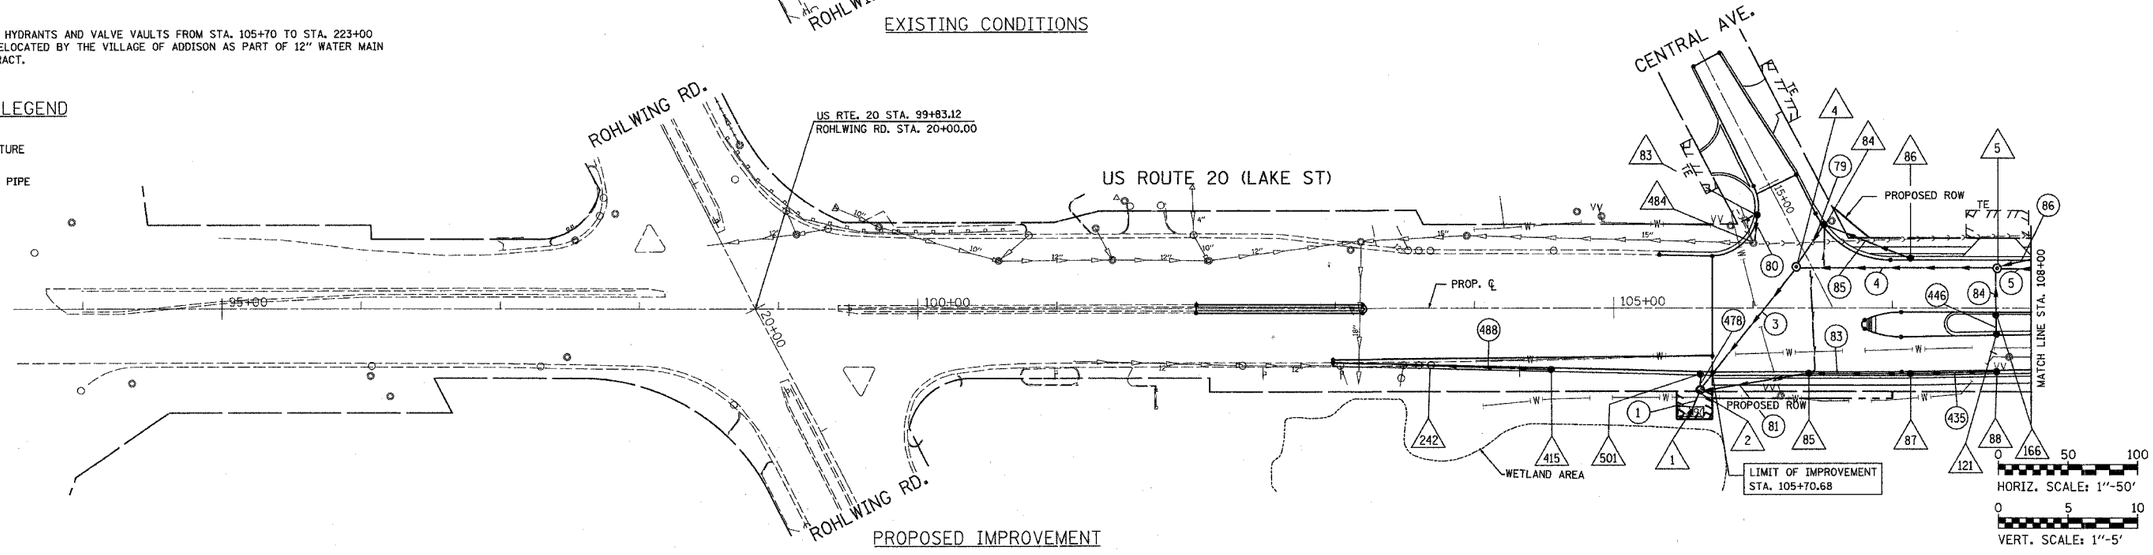

PROPOSED IMPROVEMENT

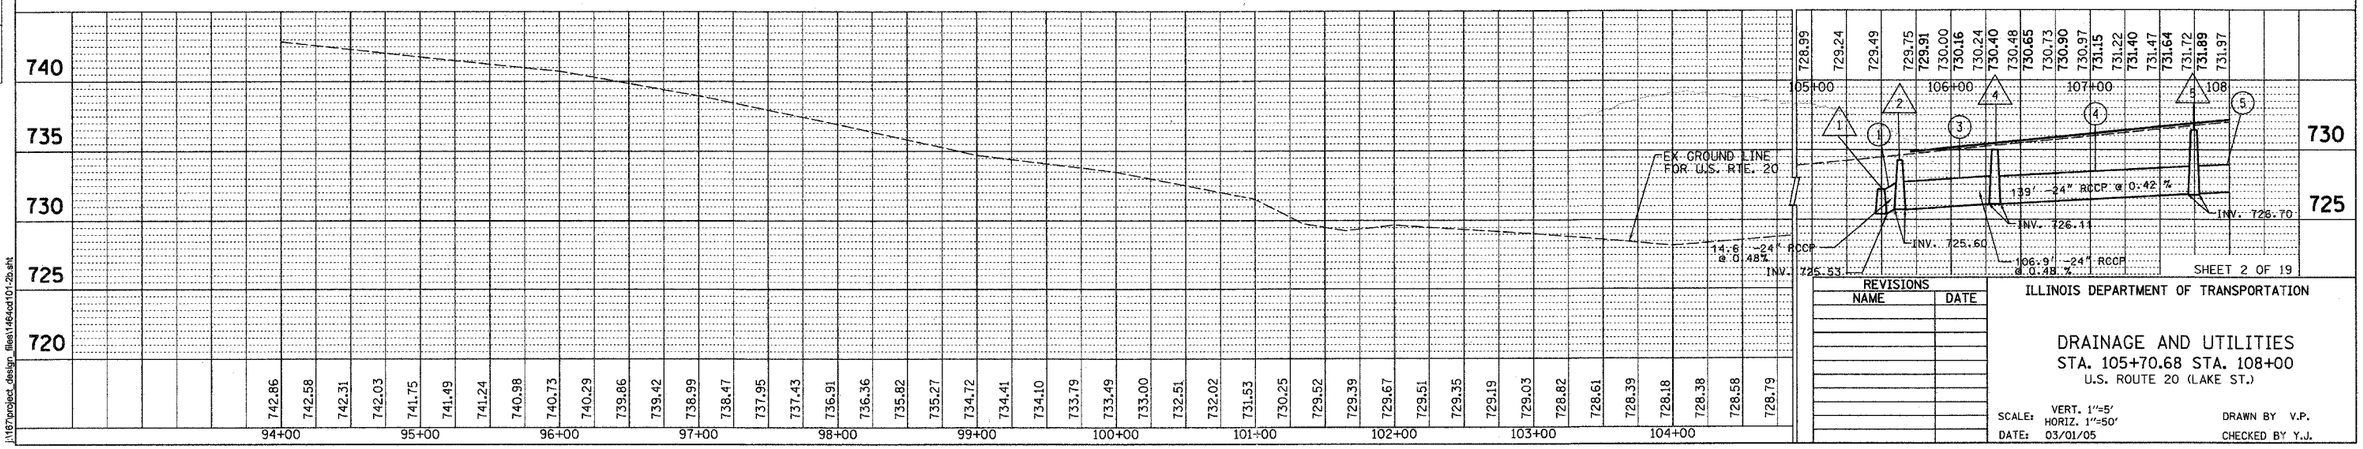

SHEET 2 OF 19

REVISIONS NAME	DATE

ILLINOIS DEPARTMENT OF TRANSPORTATION

DRAINAGE AND UTILITIES
STA. 105+70.68 STA. 108+00
U.S. ROUTE 20 (LAKE ST.)

SCALE: VERT. 1"=5' HORIZ. 1"=50'
DATE: 03/01/05
DRAWN BY V.P.
CHECKED BY Y.J.

PLAN — SURVEYED, PLOTTED, ALIGNMENT CHECKED, GRADES CHECKED, CADD FILE NAME, NOTE BOOK, NO., BY, DATE

PROFILE — SURVEYED, PLOTTED, GRADES CHECKED, CADD FILE NAME, NOTE BOOK, NO., STRUCTURE NO'S/ATN'S CHKD, BY, DATE

J:\167\project_design_files\1464od101-2b.sht