F.A. RTE.	SECTION	COUNTY	TOTAL SHEETS	SHEET NO.
3537	5Y-R-4	DUPAGE	392	130
STA. 108+00	TO STA. 123+00			
FED. ROAD DIST. NO. 1	ILLINOIS	FED. AID PROJECT		

CONTRACT NO. 62295

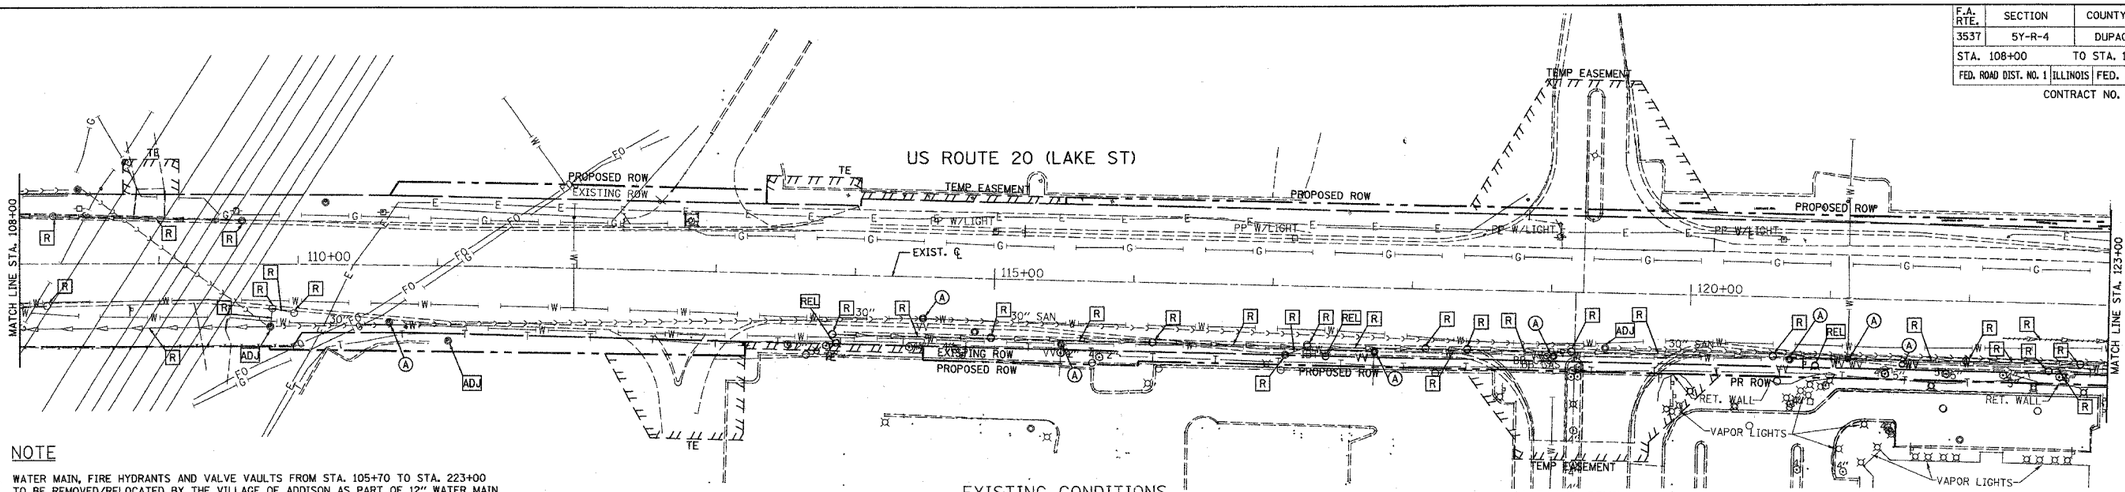

EXISTING CONDITIONS

NOTE

1. WATER MAIN, FIRE HYDRANTS AND VALVE VAULTS FROM STA. 105+70 TO STA. 223+00 TO BE REMOVED/RELOCATED BY THE VILLAGE OF ADDISON AS PART OF 12" WATER MAIN RELOCATION CONTRACT.
2. WARNING! PETROLEUM PRODUCTS PIPELINES! EXCAVATION AND CONSTRUCTION PROHIBITED WITHOUT WRITTEN PERMISSION FROM WILLIAMS PIPE LINE COMPANY ONE WILLIAMS CENTER, TULSA, OK (918) 573 -3373 OR (800) 331-4020

PROPOSED LEGEND

XX NEW STRUCTURE

(XX) NEW STORM PIPE

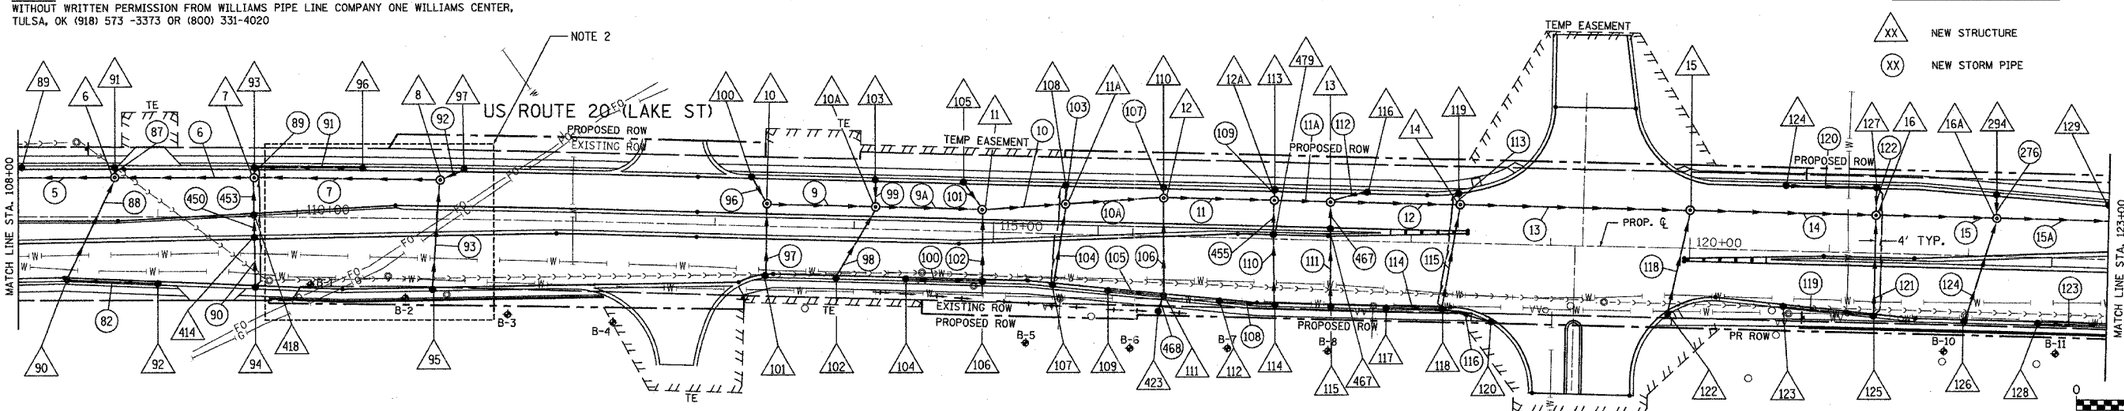

0 50 100
HORIZ. SCALE: 1"-50'

0 5 10
VERT. SCALE: 1"-5'

PROPOSED IMPROVEMENT

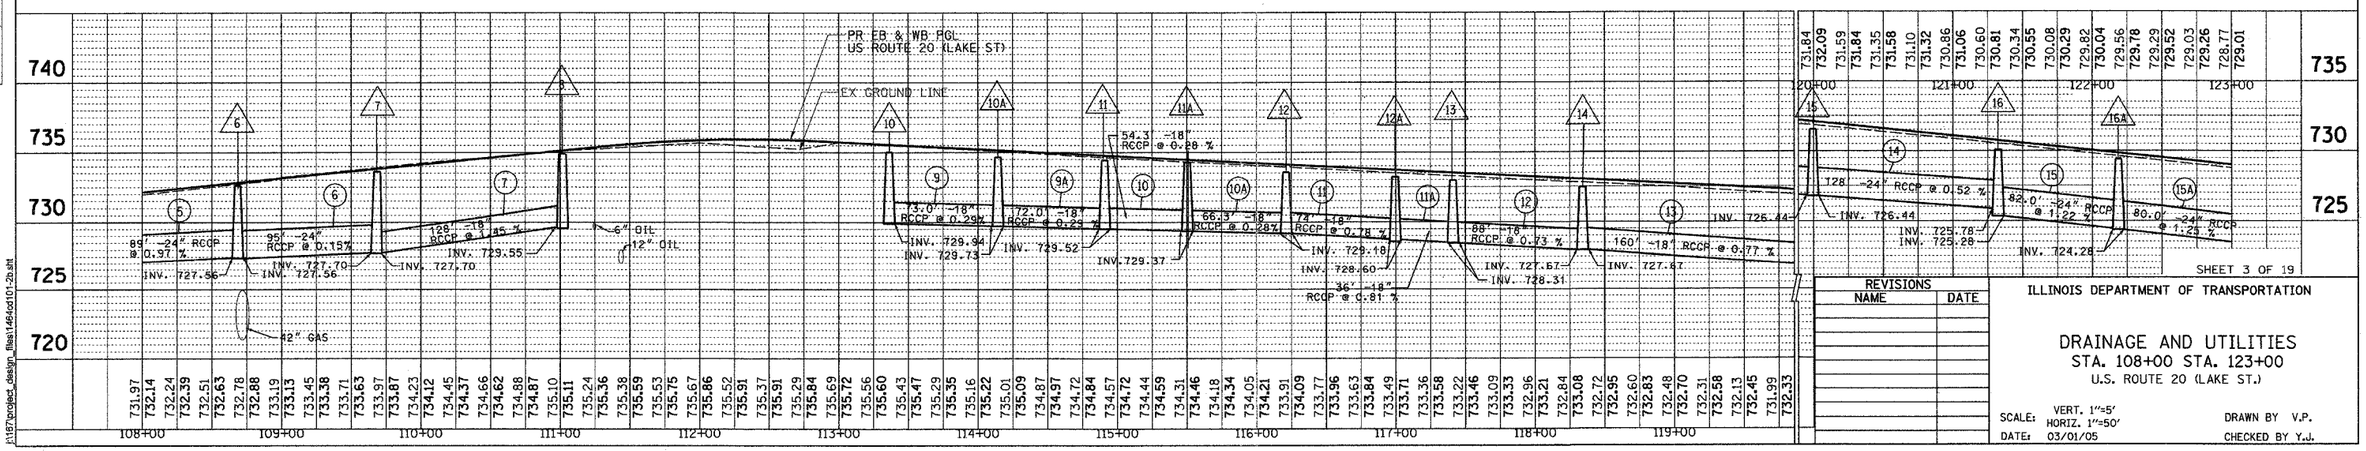

REVISIONS	
NAME	DATE

ILLINOIS DEPARTMENT OF TRANSPORTATION

DRAINAGE AND UTILITIES
STA. 108+00 STA. 123+00
U.S. ROUTE 20 (LAKE ST.)

SCALE: VERT. 1"=5'
HORIZ. 1"=50'
DATE: 03/01/05

DRAWN BY V.P.
CHECKED BY Y.J.

PLAN: SURVEYED, PLOTTED, GRADES CHECKED, CARD FILE NAME, NOTE BOOK, NO., BY, DATE

PROFILE: SURVEYED, PLOTTED, GRADES CHECKED, CARD FILE NAME, NOTE BOOK, NO., STRUCTURE NO(S)/PINS OR/D, BY, DATE

J:\1187\project_design_files\1464od101-2b.sht