F.A. RTE.	SECTION	COUNTY	TOTAL SHEETS	SHEET NO.
3537	5Y-R-4	DUPAGE	392	137
STA. 211+00		TO STA. 225+50		
FED. ROAD DIST. NO. 1	ILLINOIS	FED. AID PROJECT		

CONTRACT NO. 62295

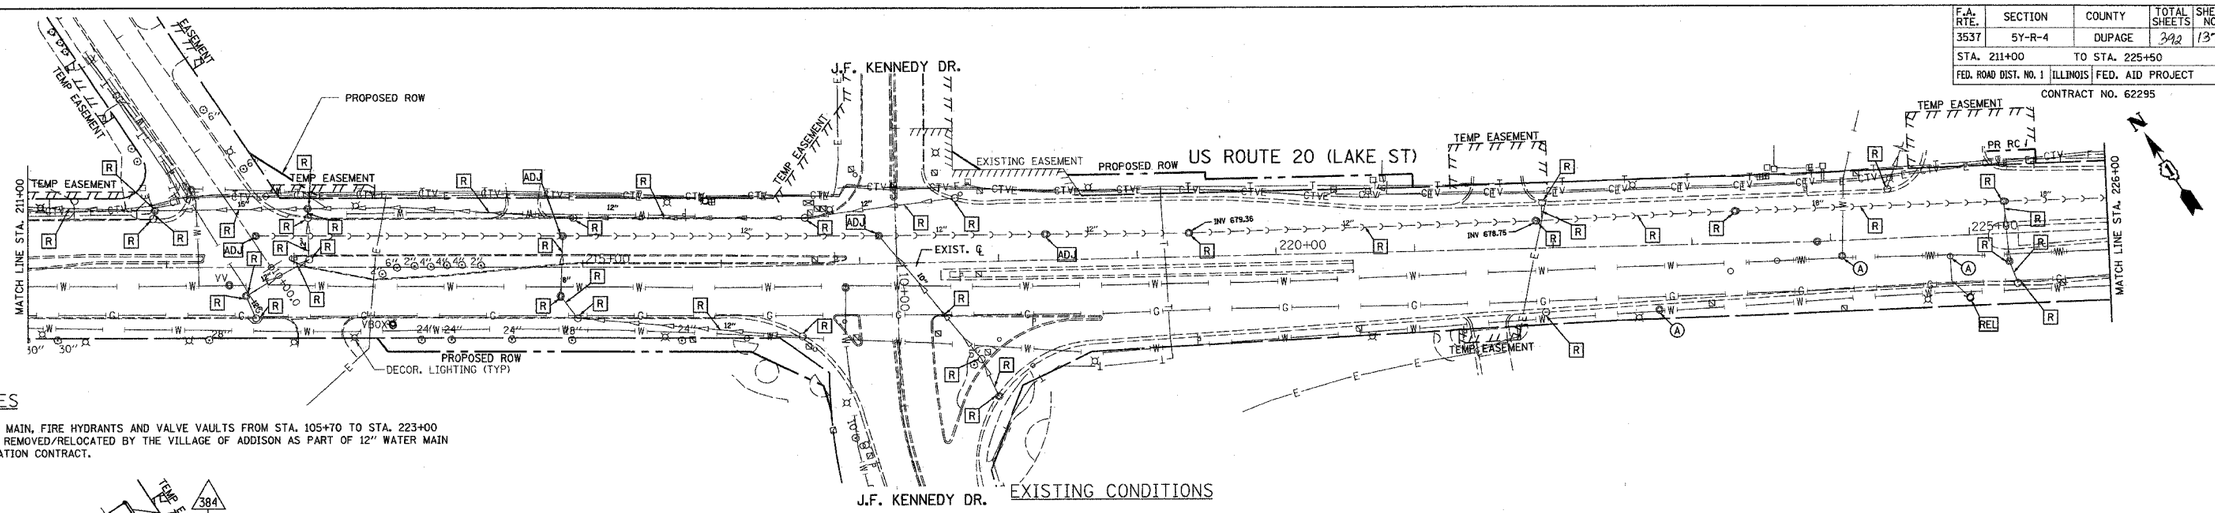

EXISTING CONDITIONS

NOTES

1. WATER MAIN, FIRE HYDRANTS AND VALVE VAULTS FROM STA. 105+70 TO STA. 223+00 TO BE REMOVED/RELOCATED BY THE VILLAGE OF ADDISON AS PART OF 12" WATER MAIN RELOCATION CONTRACT.

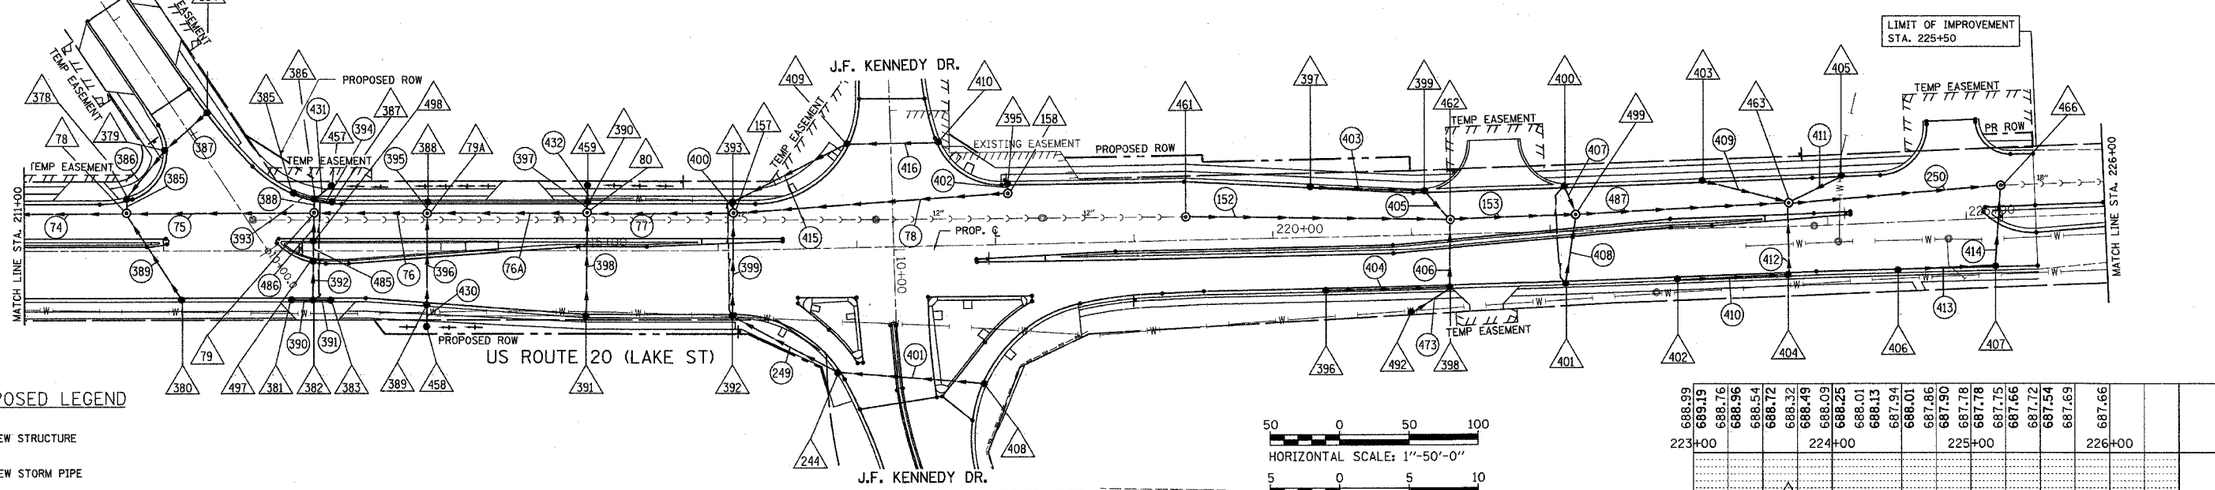

PROPOSED IMPROVEMENT

PROPOSED LEGEND

XX NEW STRUCTURE

XX NEW STORM PIPE

HORIZONTAL SCALE: 1"=50'-0"

VERTICAL SCALE: 1"=5'-0"

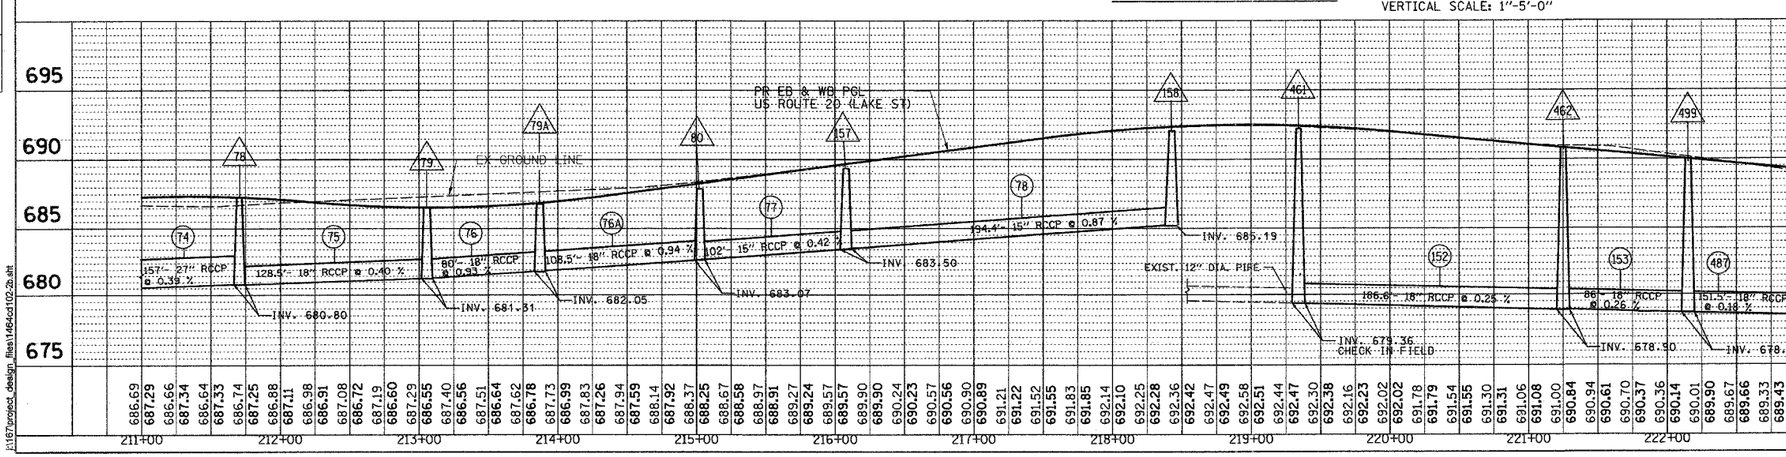

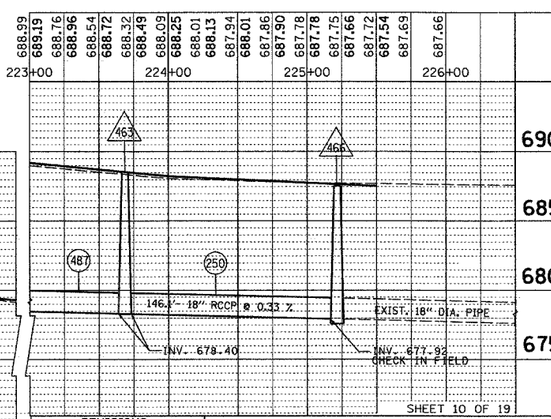

SHEET 10 OF 19

REVISIONS	
NAME	DATE

ILLINOIS DEPARTMENT OF TRANSPORTATION

DRAINAGE AND UTILITIES
STA. 211+00 STA. 225+50
US ROUTE 20 (LAKE STREET)

SCALE: VERT. 1"=5' HORIZ. 1"=50'

DATE: 03/01/05

DRAWN BY V.P.

CHECKED BY Y.J.

PLAN: NOTE BOOK NO. ___ SURVEYED ___ PLOTTED ___ ALIGNMENT CHECKED ___ RT. OF WAY CHECKED ___ V.P. FILE NAME ___ BY ___ DATE ___

PROFILE: NOTE BOOK NO. ___ SURVEYED ___ PLOTTED ___ GRADES CHECKED ___ B.M. NOTED ___ STRUCTURE NOTAT'NS CHK'D ___ BY ___ DATE ___

J:\167\project_design_files\1464cd102-2b.sht