F.A. RTE.	SECTION	COUNTY	TOTAL SHEETS	SHEET NO.
3537	5Y-R-4	DUPAGE	342	140
STA 16+28.10		TO STA 27+32.69		
FED. ROAD DIST. NO. 1	ILLINOIS	FED. AID PROJECT		

CONTRACT NO. 62295

PLAN
SURVEYED
PLOTTED
AT R.O.W. CHECKED
AT DOT MAY CHECKED
CADD FILE NAME
NOTE BOOK
NO.
BY
DATE

PROFILE
SURVEYED
PLOTTED
DRAWN BY
CHECKED
STRUCTURE NO'S/ATN'S CHKD
NOTE BOOK
NO.
BY
DATE

PROPOSED LEGEND

XX — NEW STRUCTURE

(XX) — NEW STORM PIPE

NOTE:

1. WATER MAIN, FIRE HYDRANTS AND VALVE VAULTS FROM STA. 16+28.10 TO STA. 27+32.69 TO BE REMOVED/RELOCATED BY THE VILLAGE OF ADDISION AS A PART OF 12" WATER MAIN RELOCATION CONTRACT.

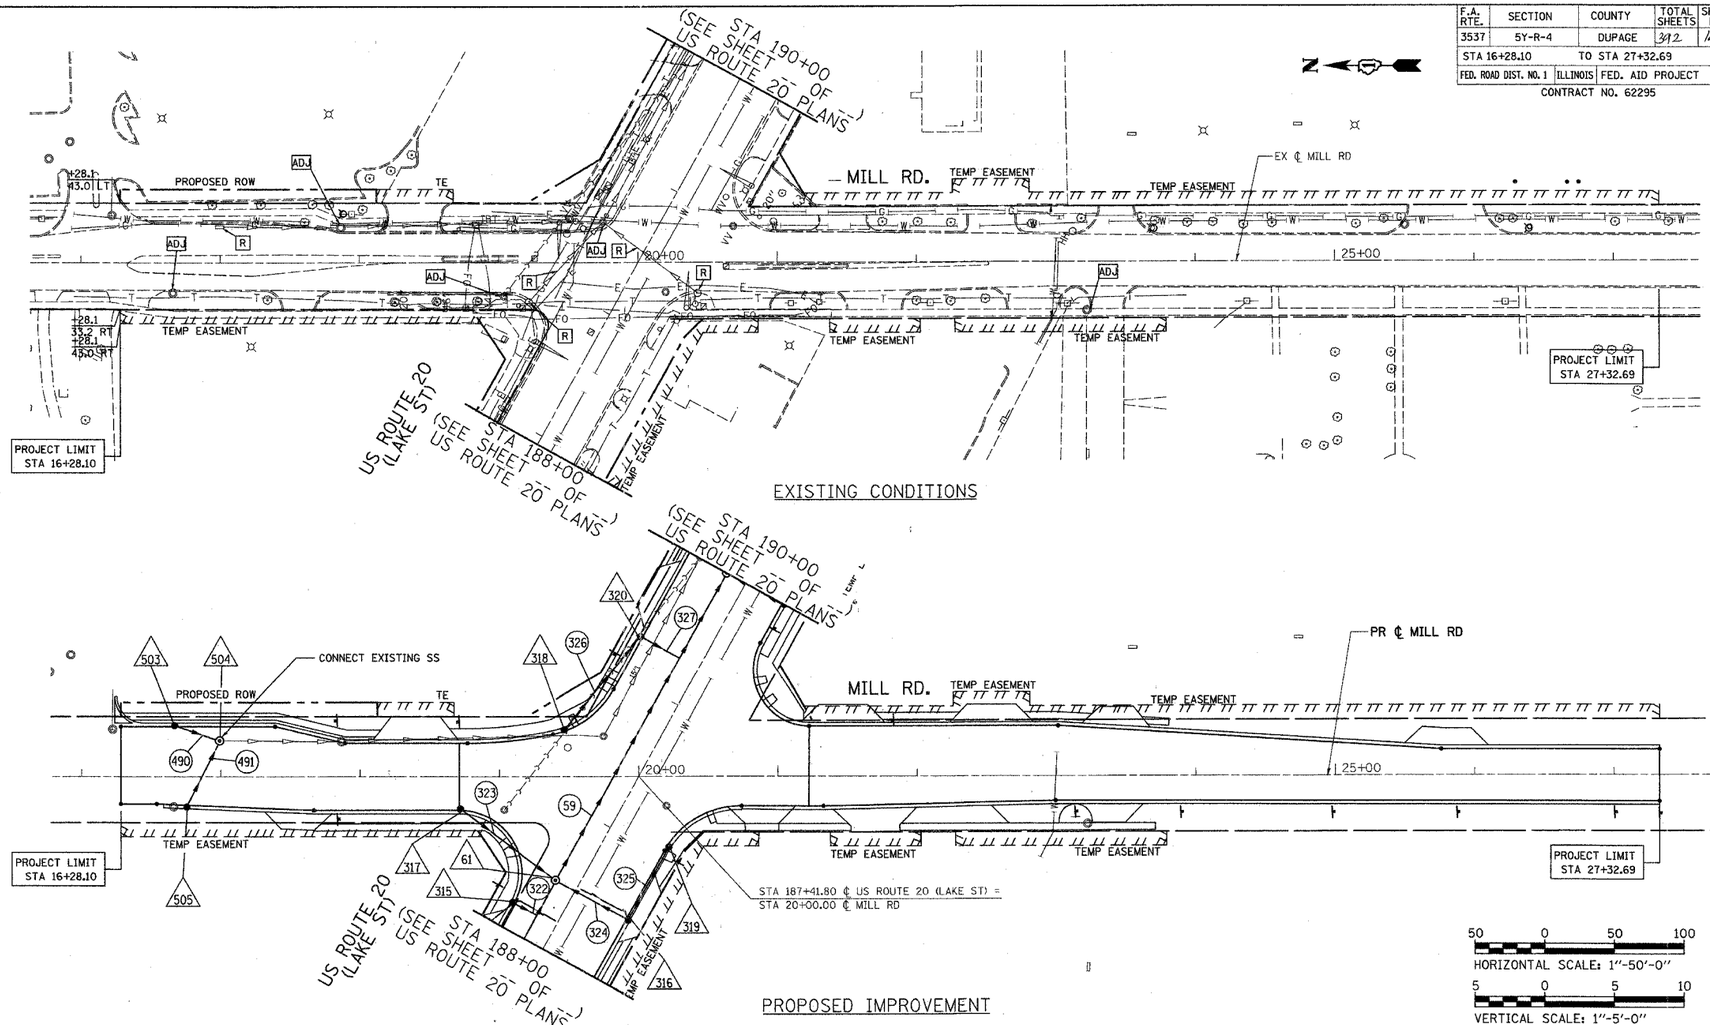

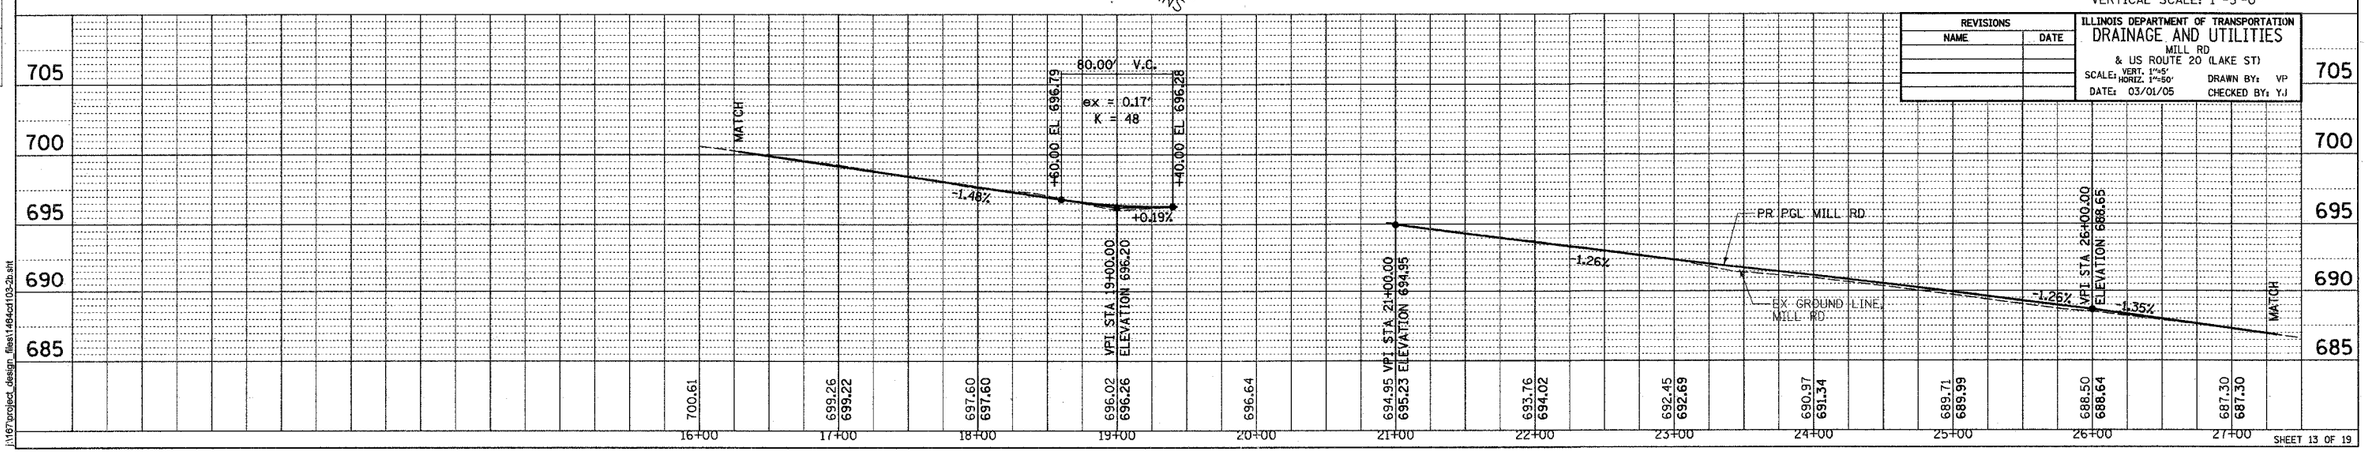

REVISIONS	
NAME	DATE

ILLINOIS DEPARTMENT OF TRANSPORTATION
DRAINAGE AND UTILITIES
MILL RD
& US ROUTE 20 (LAKE ST)
SCALE: VERT. 1"=5' HORIZ. 1"=50'
DRAWN BY: VP
DATE: 03/01/05
CHECKED BY: YJ

J:\167\project_design_files\1464oct103-2b.sht