F.A. RTE.	SECTION	COUNTY	TOTAL SHEETS	SHEET NO.
3537	5Y-R-4	DUPAGE	392	141
STA 8+55.78	TO STA 13+10.57			
FED. ROAD DIST. NO. 1	ILLINOIS	FED. AID PROJECT		
CONTRACT NO. 62295				

PLAN — SURVEYED / PLOTTED / FIELD BOOK / NOTE BOOK / NO. ____ — CHECKED / QUANTITIES CHECKED / ALL OF RAY CHECKED / CADD FILE NAME — BY — DATE

PROFILE — SURVEYED / PLOTTED / DRAWN / CHECKED / QUANTITIES CHECKED / STRUCTURE NOTATIONS CHKD — NOTE BOOK / NO. ____ — BY — DATE

PROPOSED LEGEND

XX NEW STRUCTURE

(XX) NEW STORM PIPE

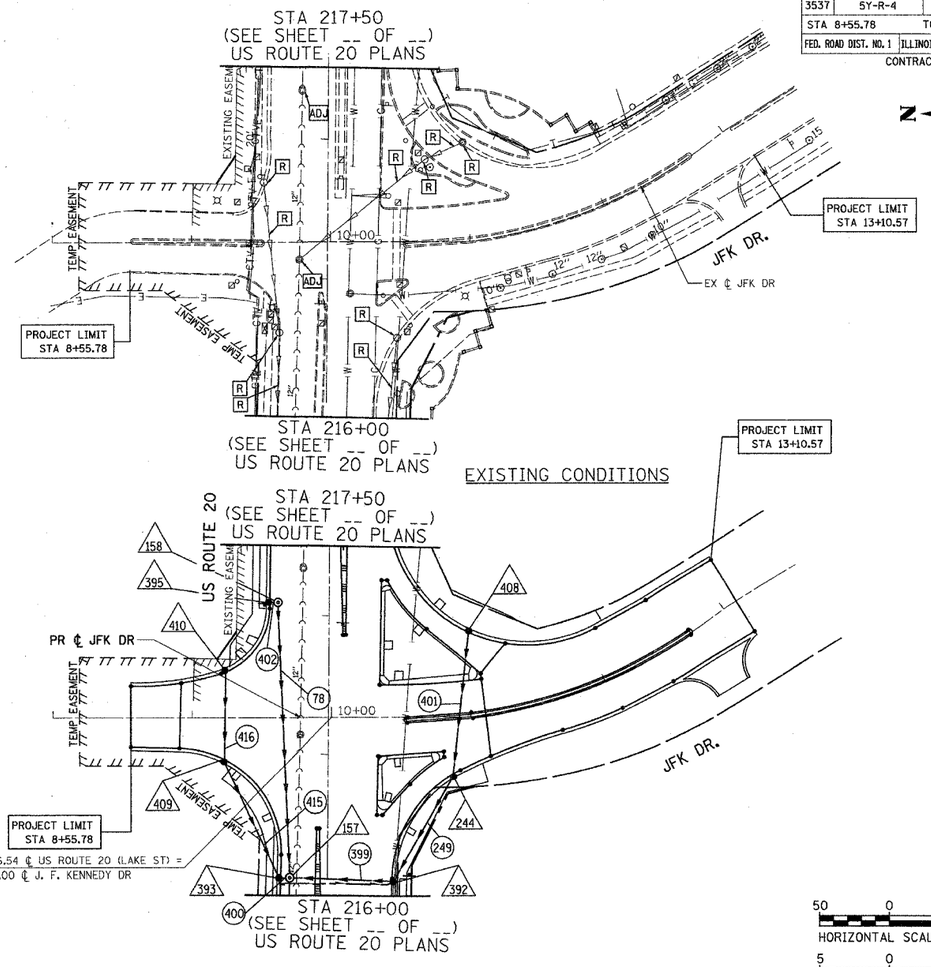

EXISTING CONDITIONS

PROPOSED IMPROVEMENT

50 0 50 100
HORIZONTAL SCALE: 1"-50'-0"

5 0 5 10
VERTICAL SCALE: 1"-5'-0"

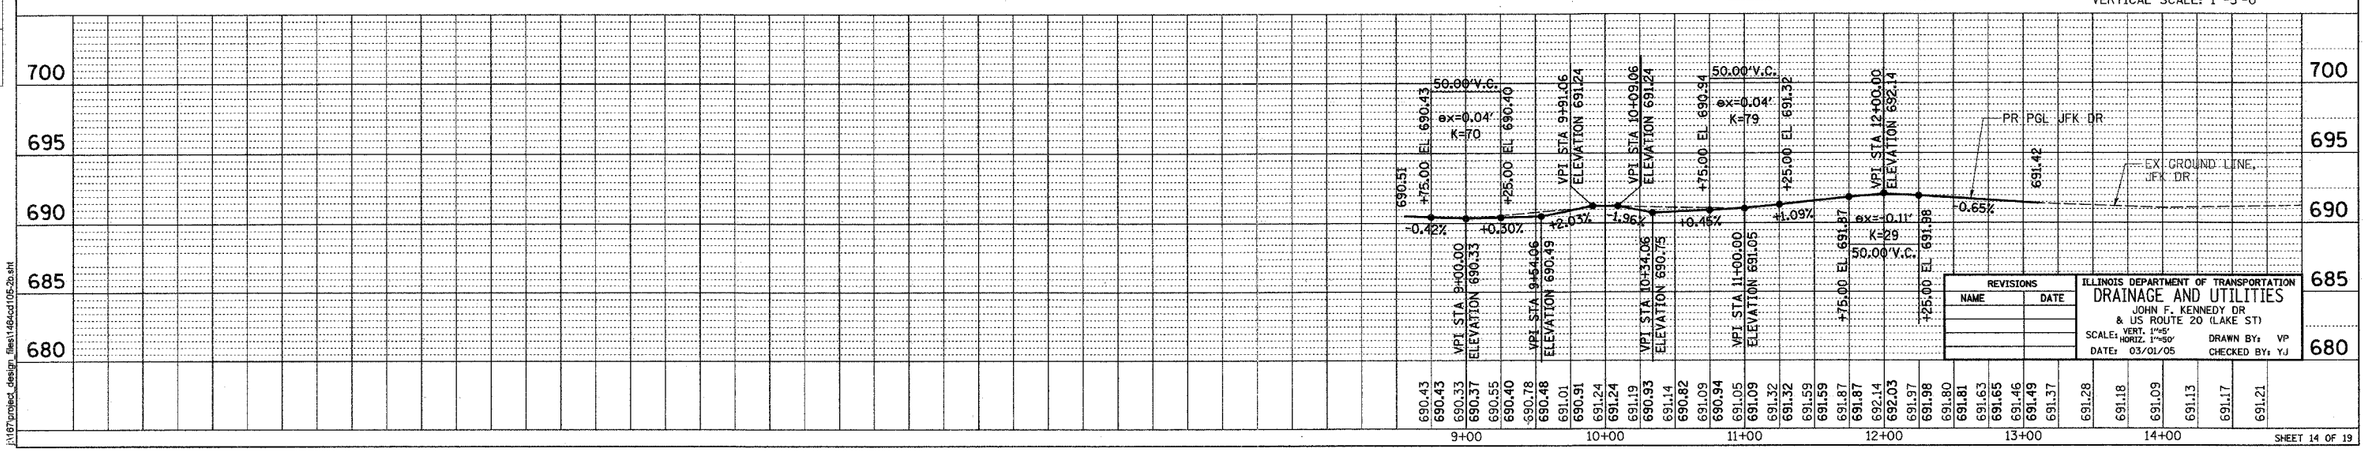

REVISIONS	
NAME	DATE

ILLINOIS DEPARTMENT OF TRANSPORTATION
DRAINAGE AND UTILITIES
JOHN F. KENNEDY DR
& US ROUTE 20 (LAKE ST)
SCALE: VERT. 1"=5' HORIZ. 1"=50' DRAWN BY: VP
DATE: 03/01/05 CHECKED BY: YJ

SHEET 14 OF 19

P:\167\project_design_files\148dcd1105_2p.sht