F.A. RTE.	SECTION	COUNTY	TOTAL SHEETS	SHEET NO.
3537	5Y-R-4	DUPAGE	342	155
STA. 15+00		TO STA. 27+00		
FED. ROAD DIST. NO.	ILLINOIS	FED. AID PROJECT		

CONTRACT NO. 62295

PLAN — SURVEYED / DRAWN / GRADES CHECKED / REMARKS NOTED / NOTE BOOK / NO. / BY / DATE

PROFILE — SURVEYED / DRAWN / GRADES CHECKED / REMARKS NOTED / NOTE BOOK / NO. / BY / DATE

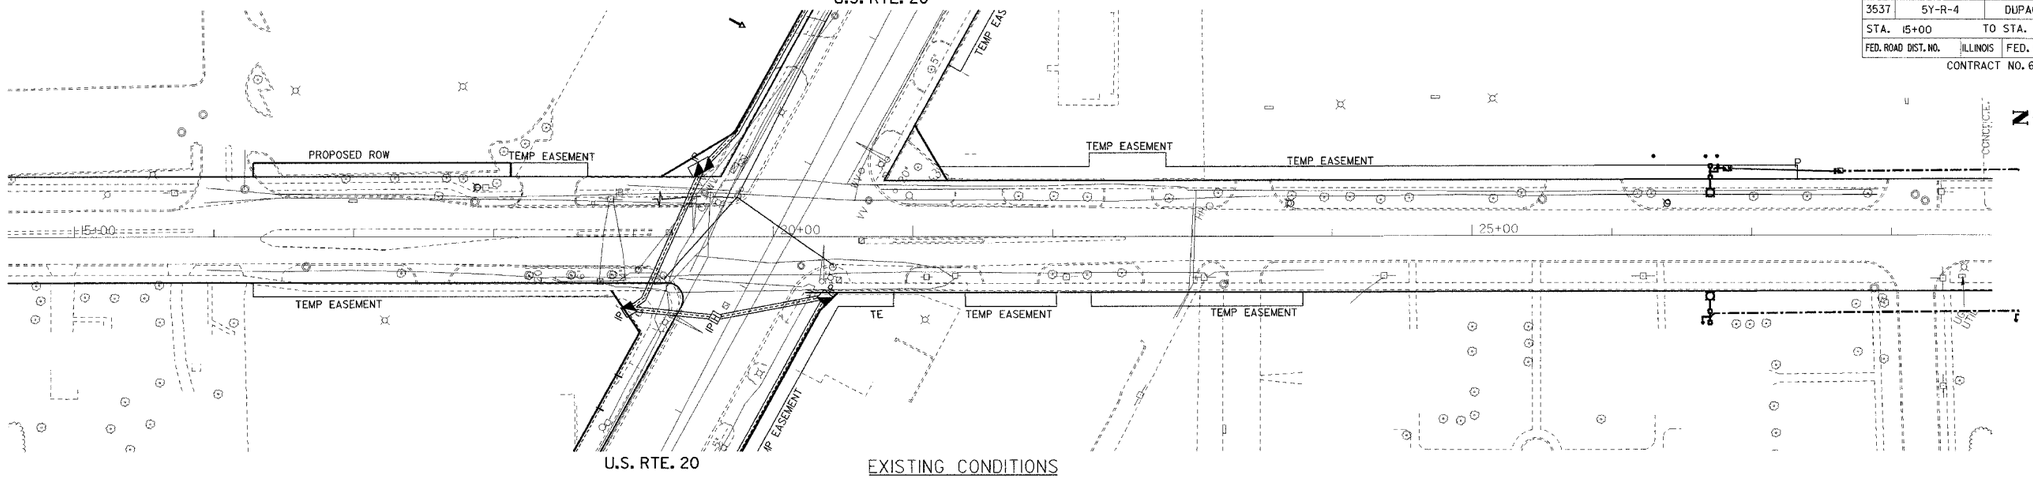

EXISTING CONDITIONS

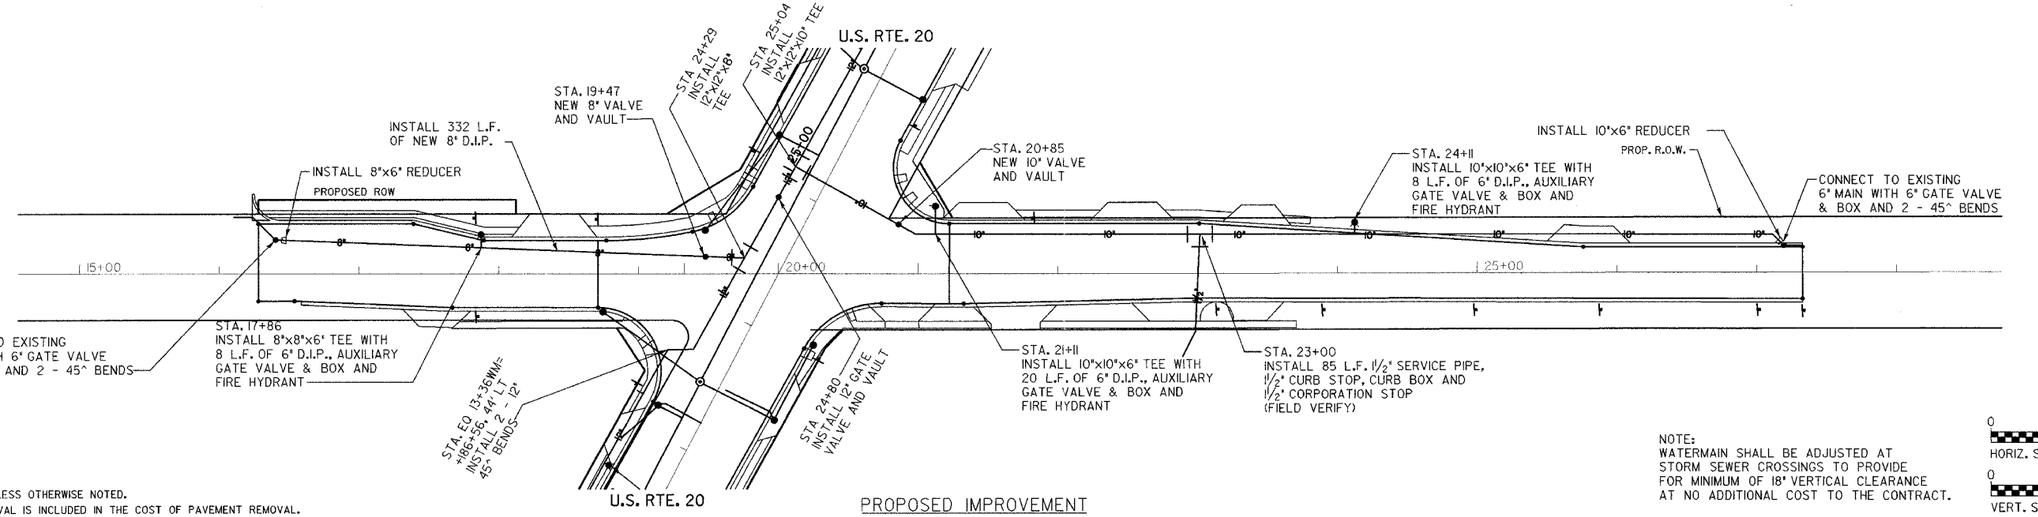

PROPOSED IMPROVEMENT

NOTE:

PROPOSED DRIVEWAYS

1. ALL DRIVEWAYS ARE PCC UNLESS OTHERWISE NOTED.
2. BITUMINOUS SHOULDER REMOVAL IS INCLUDED IN THE COST OF PAVEMENT REMOVAL.

NOTE:
WATERMAIN SHALL BE ADJUSTED AT STORM SEWER CROSSINGS TO PROVIDE FOR MINIMUM OF 18" VERTICAL CLEARANCE AT NO ADDITIONAL COST TO THE CONTRACT.

0 50 100
HORIZ. SCALE: 1"=50'

0 5 10
VERT. SCALE: 1"=5'

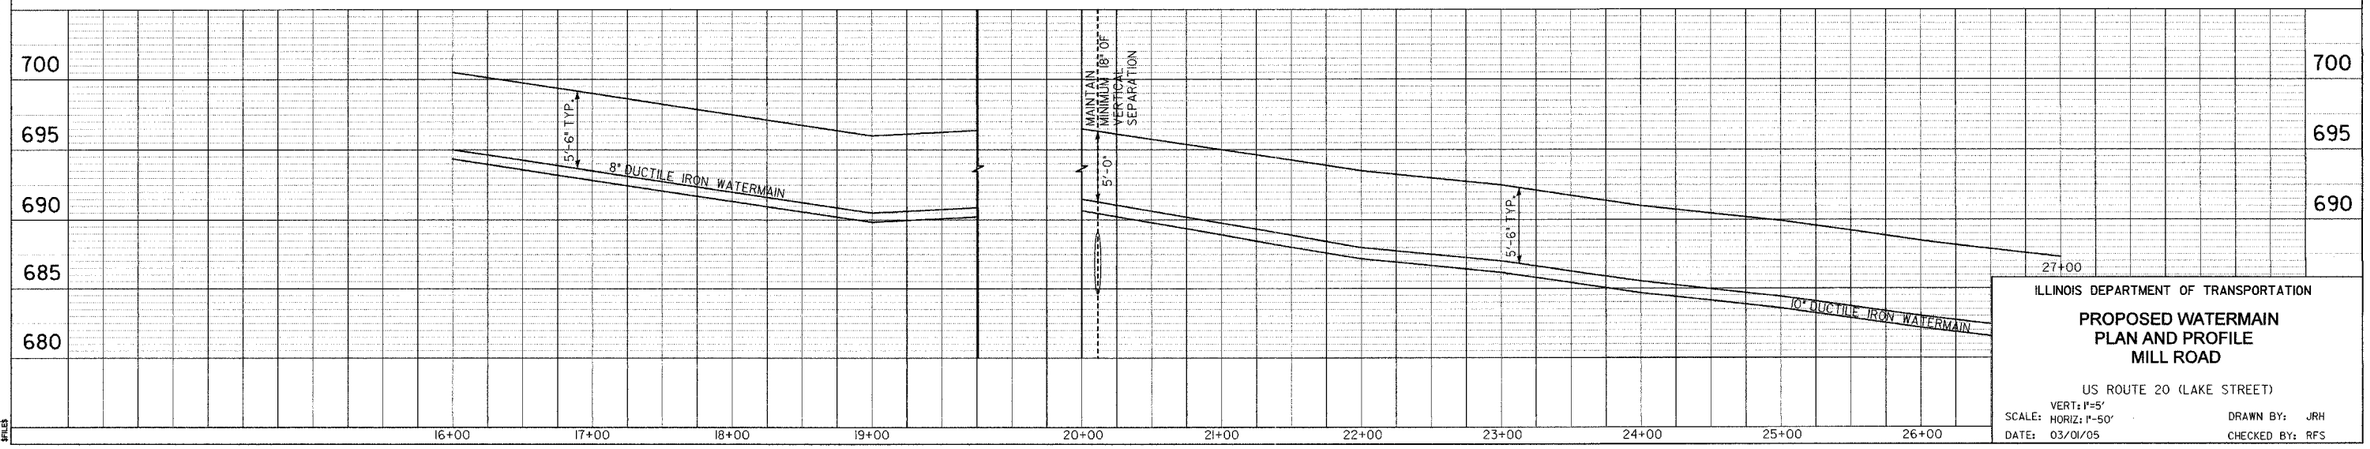

ILLINOIS DEPARTMENT OF TRANSPORTATION

PROPOSED WATERMAIN PLAN AND PROFILE MILL ROAD

US ROUTE 20 (LAKE STREET)

SCALE: VERT: 1"=5' HORIZ: 1"-50'
DATE: 03/01/05
DRAWN BY: JRH
CHECKED BY: RFS

...\DATA\MTRS_SH01.dgn 4/27/2006 1:36:16 PM