F.A. RTE.	SECTION	COUNTY	TOTAL SHEETS	SHEET NO.
3537	5Y-R-4	DUPAGE	399	158
STA. 197+00		TO STA. 211+00		
FED. ROAD DIST. NO.	ILLINOIS	FED. AID PROJECT		

CONTRACT NO. 62295

PLAN

NOTE BOOK	SURVEYED	BY	DATE
NO.	PLOTTED		
	ALIGNMENT CHECKED		
	ALL GRADES ADJUSTED		
	CADD FILE NAME		

PROFILE

NOTE BOOK	SURVEYED	BY	DATE
NO.	PLOTTED		
	GRADES CHECKED		
	ALL GRADES ADJUSTED		
	STRUCTURE NO/STATNS CHKD		

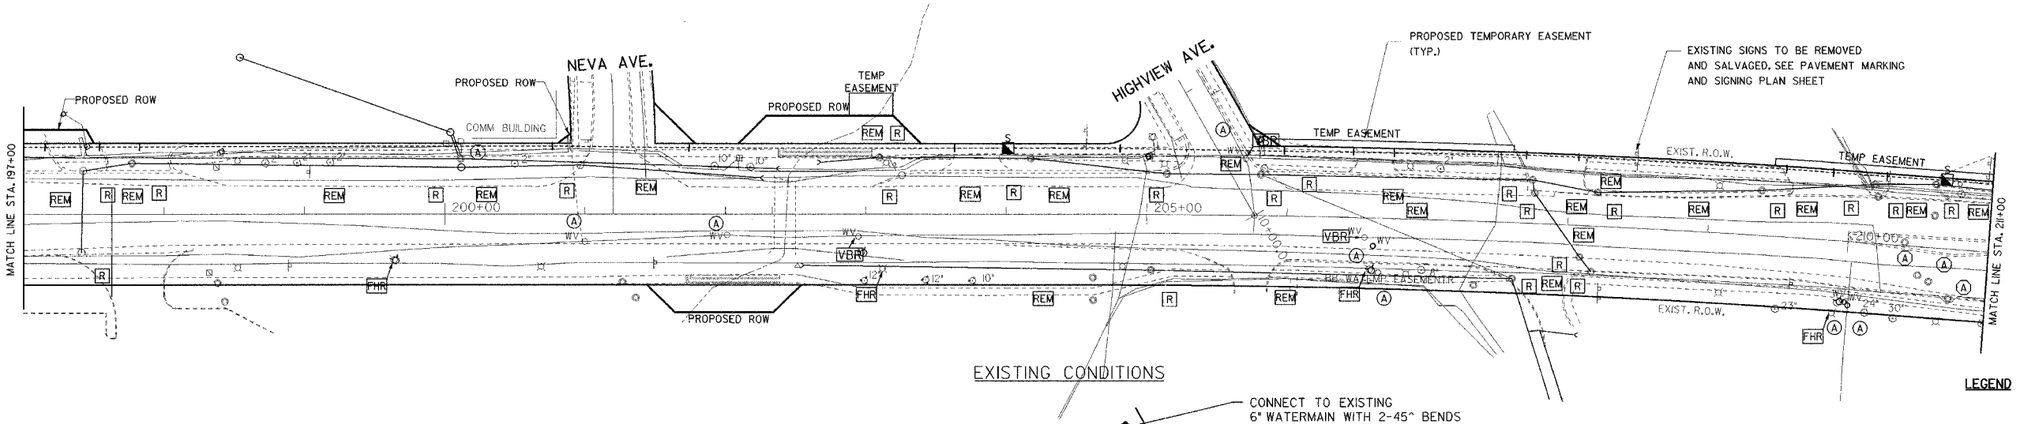

EXISTING CONDITIONS

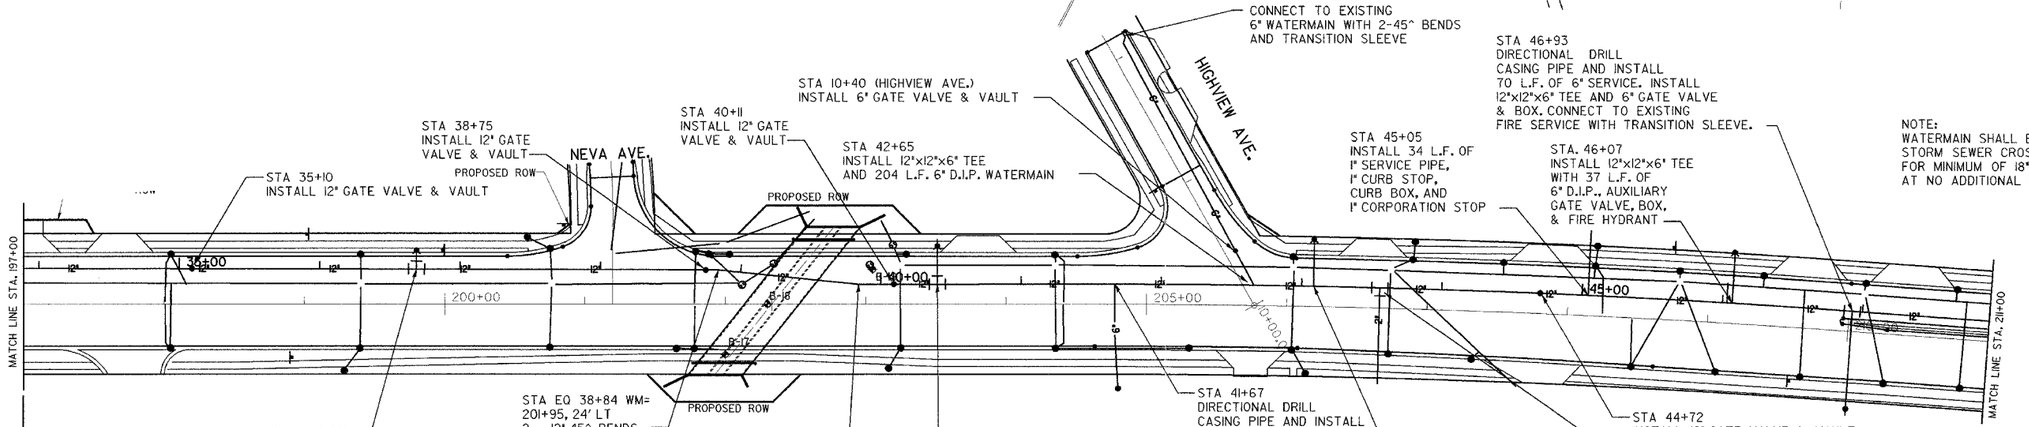

PROPOSED IMPROVEMENT

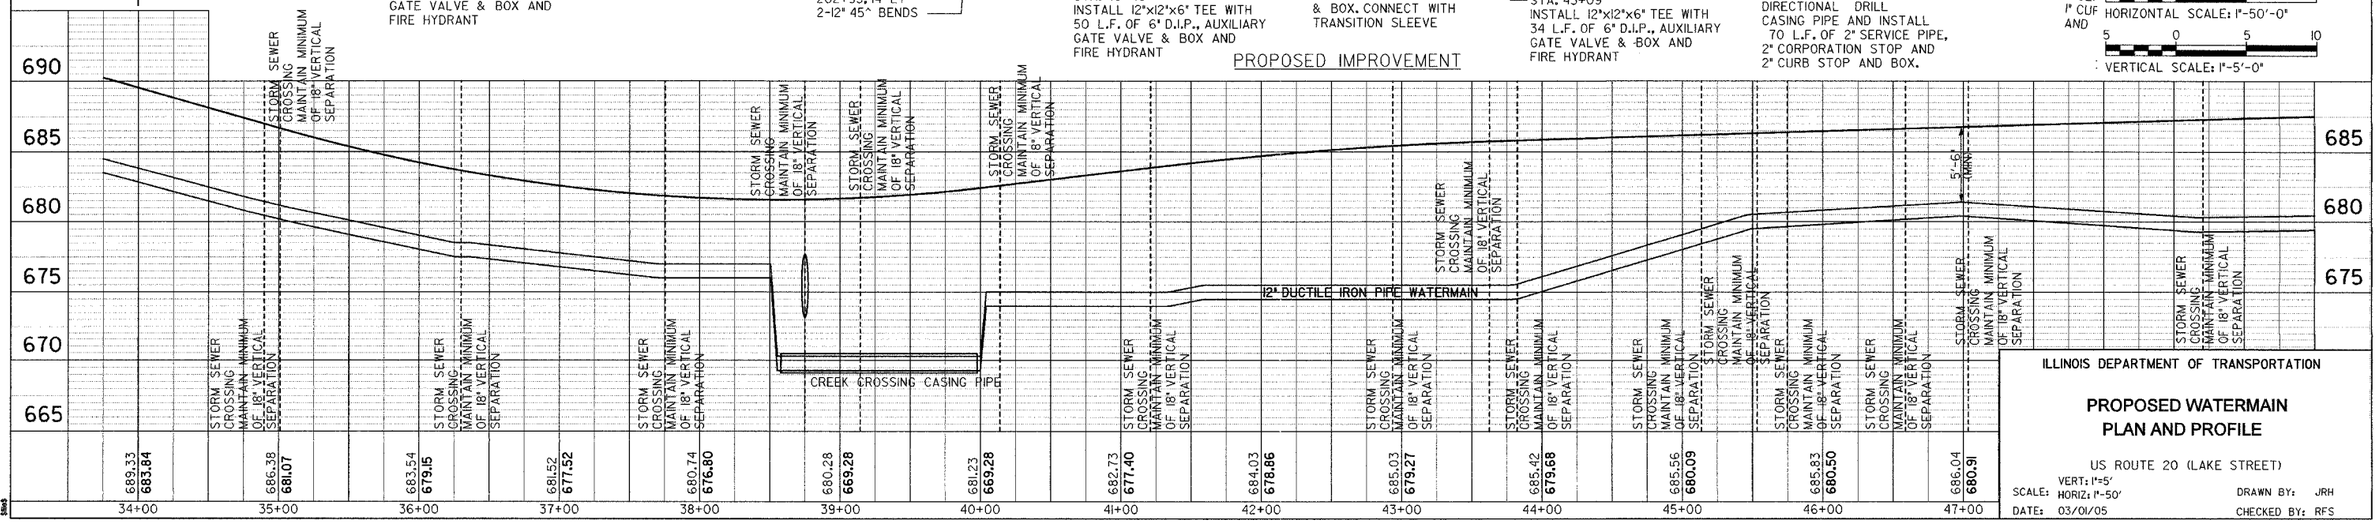

NOTE:
WATERMAIN SHALL BE ADJUSTED AT STORM SEWER CROSSINGS TO PROVIDE FOR MINIMUM OF 18" VERTICAL CLEARANCE AT NO ADDITIONAL COST TO THE CONTRACT.

LEGEND

STA INST,50 0 50 100
1" SEF
1" CUF HORIZONTAL SCALE: 1"-50'-0"
AND
5 0 5 10
VERTICAL SCALE: 1"-5'-0"

ILLINOIS DEPARTMENT OF TRANSPORTATION

PROPOSED WATERMAIN PLAN AND PROFILE

US ROUTE 20 (LAKE STREET)

VERT: 1"=5'
SCALE: HORIZ: 1"-50'
DATE: 03/01/05

DRAWN BY: JRH
CHECKED BY: RFS

\\DATA\HWD3_3102.dgn 4/27/2005 1:25:40 PM