F.A.P. RTE.	SECTION	COUNTY	TOTAL SHEETS	SHEET NO.
21	57-R-4	DUPAGE	377	316
FED. ROAD DIST. NO.	ILLINOIS	FED. AID PROJECT		

CONTRACT NO. 62295

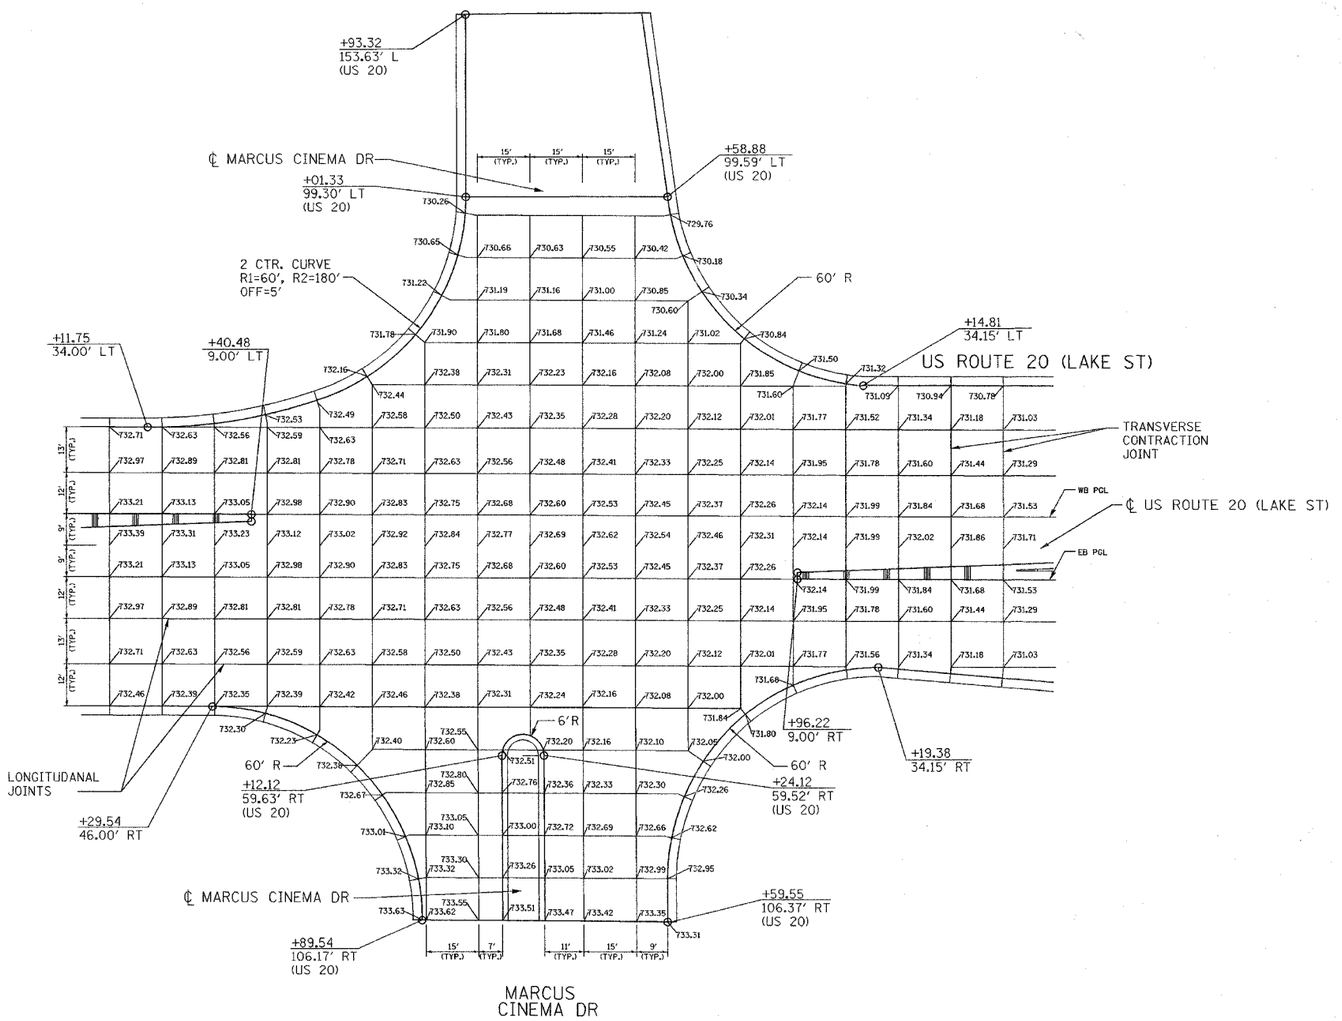

0 20 40

HORIZ. SCALE: 1"=20'

SHEET 1 OF 5

REVISIONS NAME	DATE

ILLINOIS DEPARTMENT OF TRANSPORTATION

INTERSECTION JOINT DETAIL PLAN

MARCUS CINEMA DR &
US ROUTE 20 (LAKE ST)

SCALE: 1"=20' DRAWN BY: KDH/ SR

DATE: 03/01/05 CHECKED BY: JJ

J:\ill_dot\177484_us20\csd\1494cr105-1b.sht