F.A.U. RTE.	SECTION	COUNTY	TOTAL SHEETS	SHEET NO.
3537	5Y-R-4	DUPAGE	392	236
STA. 211+00		TO STA. 226+00		
FED. ROAD DIST. NO. 1	ILLINOIS	FED. AID PROJECT		

CONTRACT NO. 62295

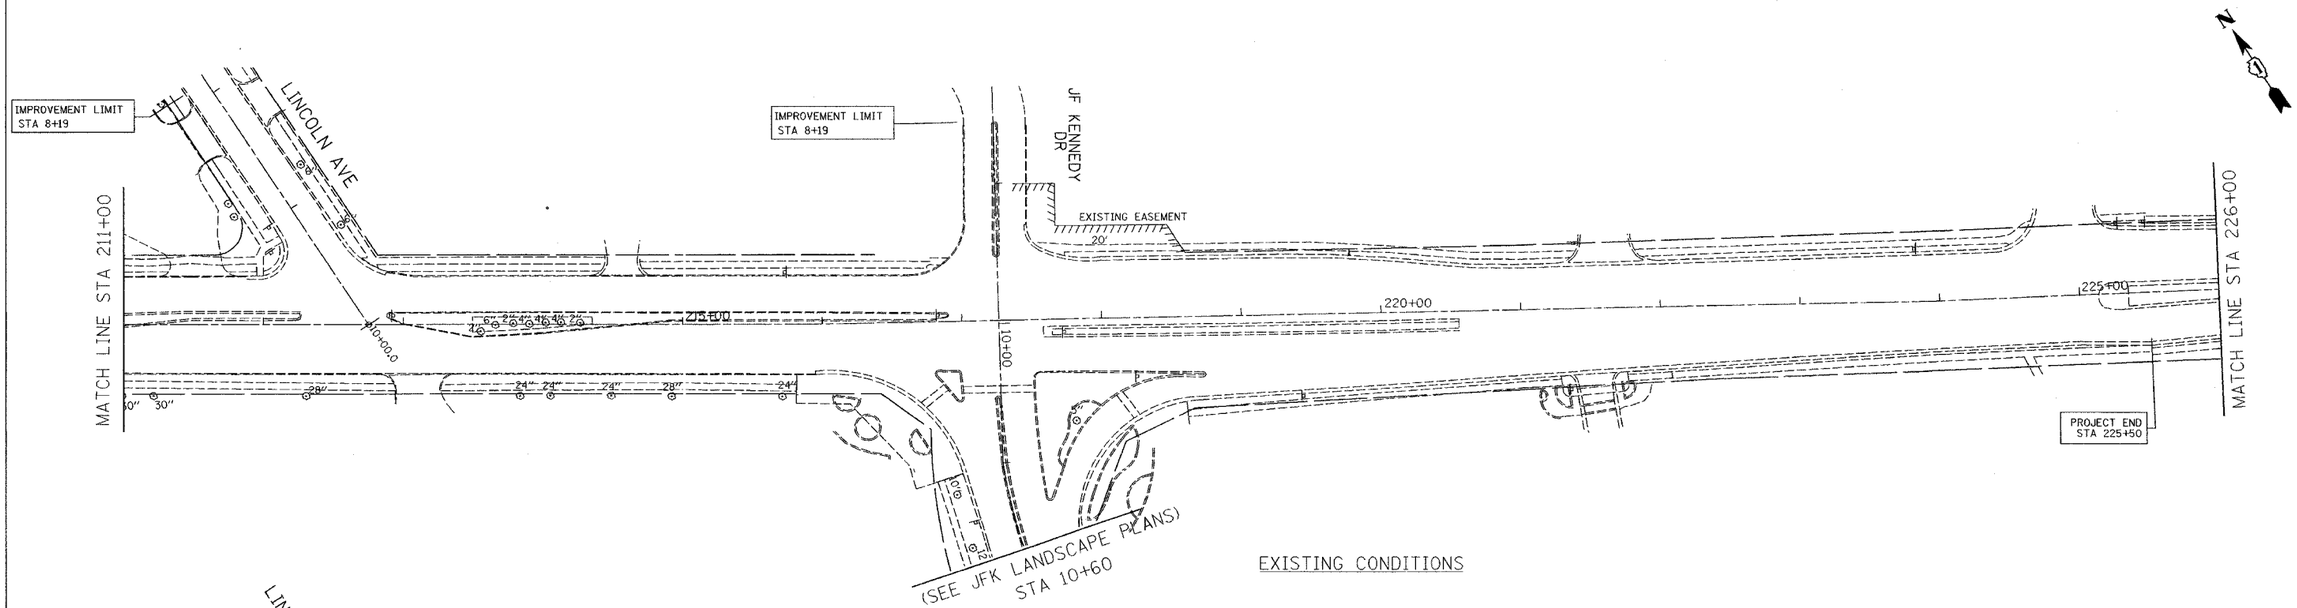

EXISTING CONDITIONS

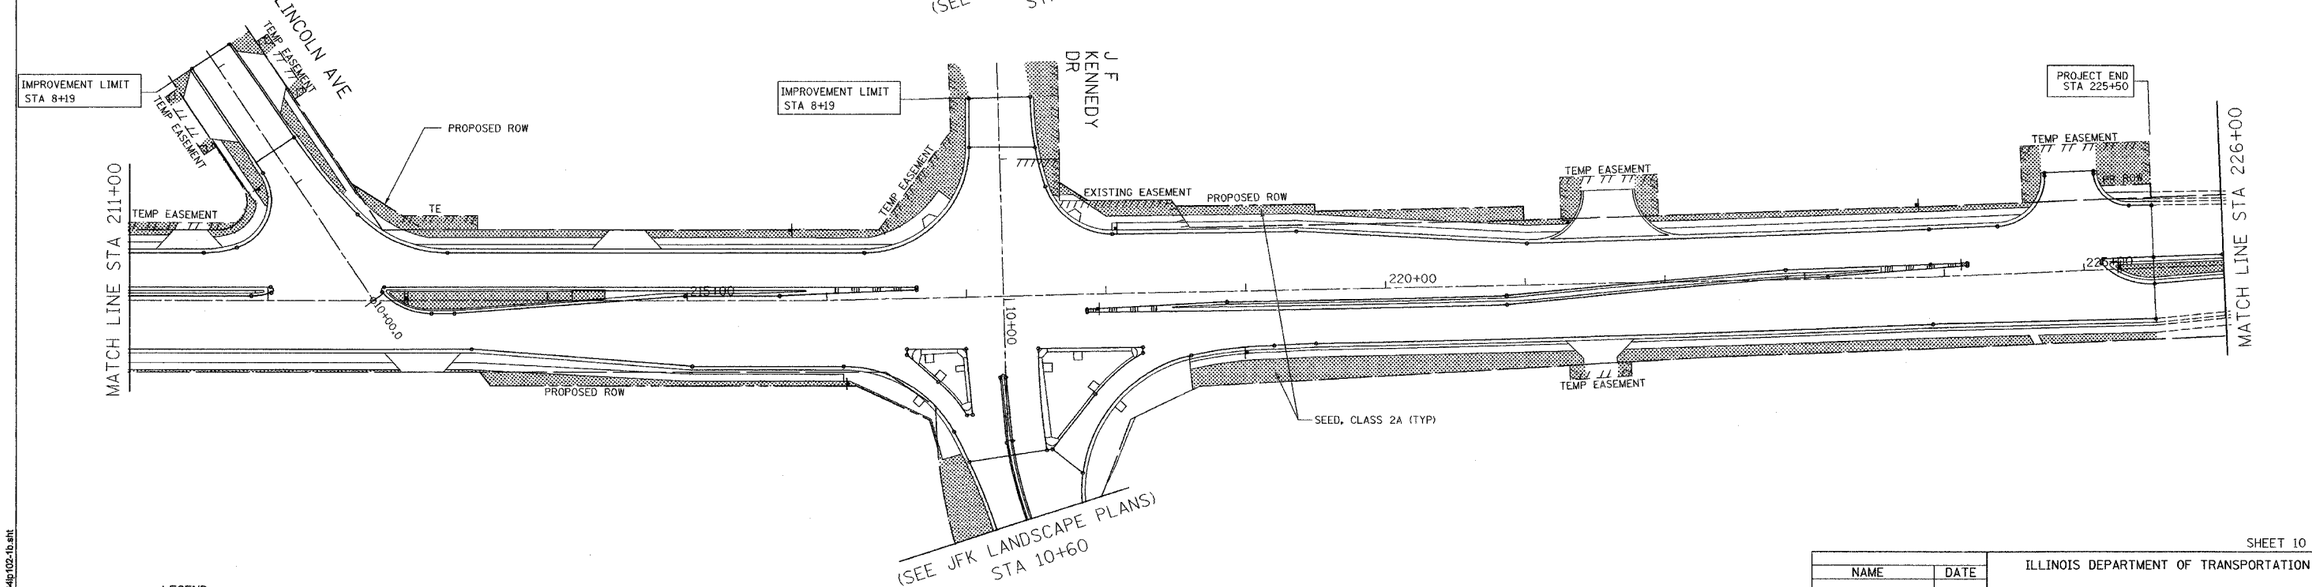

PROPOSED IMPROVEMENT

LEGEND

SEED, CLASS 2A

0 50 100

HORIZ. SCALE: 1"=50'

SHEET 10 OF 11

NAME	DATE
REVISIONS	

ILLINOIS DEPARTMENT OF TRANSPORTATION

LANDSCAPE PLANS

US ROUTE 20 (LAKE STREET)

SCALE: 1"=50'

DATE: 03/01/05

DESIGNED BY: IDOT

DRAWN BY: ALS

CHECKED BY: SR

j:\ill_dot\171464_us20\cad\1464lp102-1b.sht