F.A.U. RTE.	SECTION	COUNTY	TOTAL SHEETS	SHEET NO.
3537	5Y-R-4	DUPAGE	392	264
STA.		TO STA.		
FED. ROAD DIST. NO.	ILLINOIS	FED. AID PROJECT		

CONTRACT NO. 62295

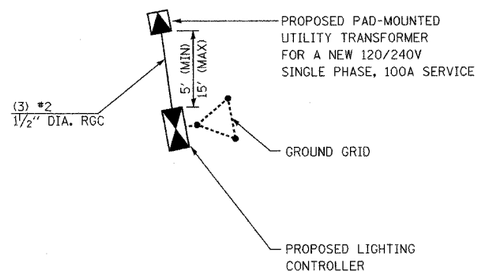

TRANSFORMER CONNECTION DETAIL

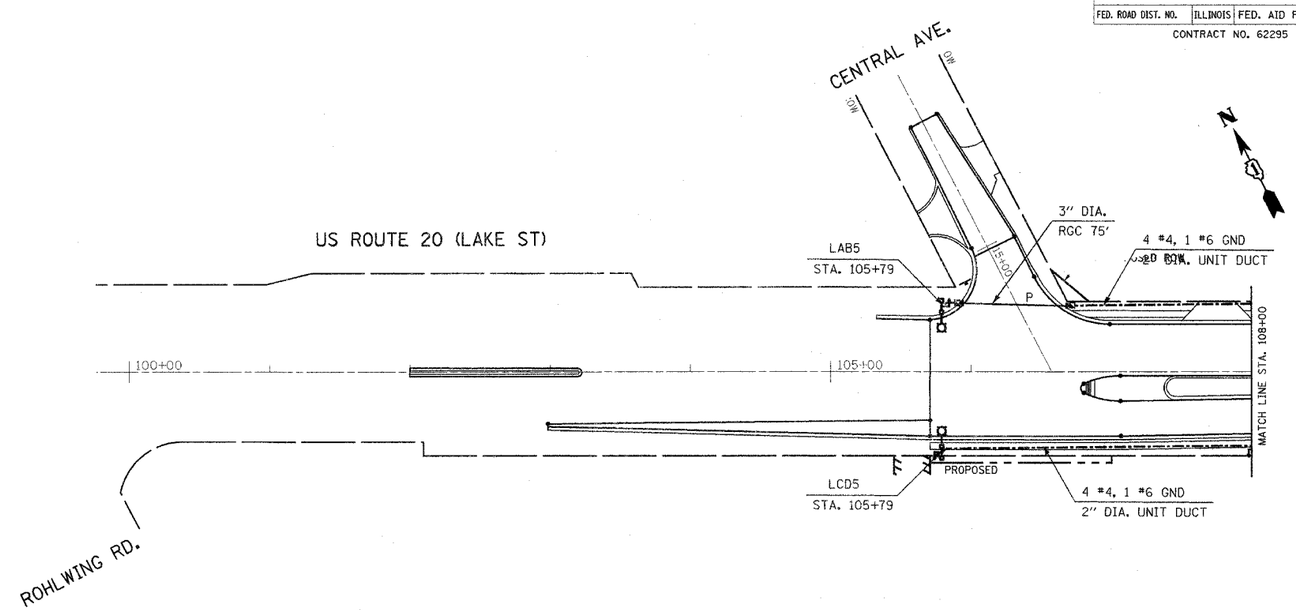

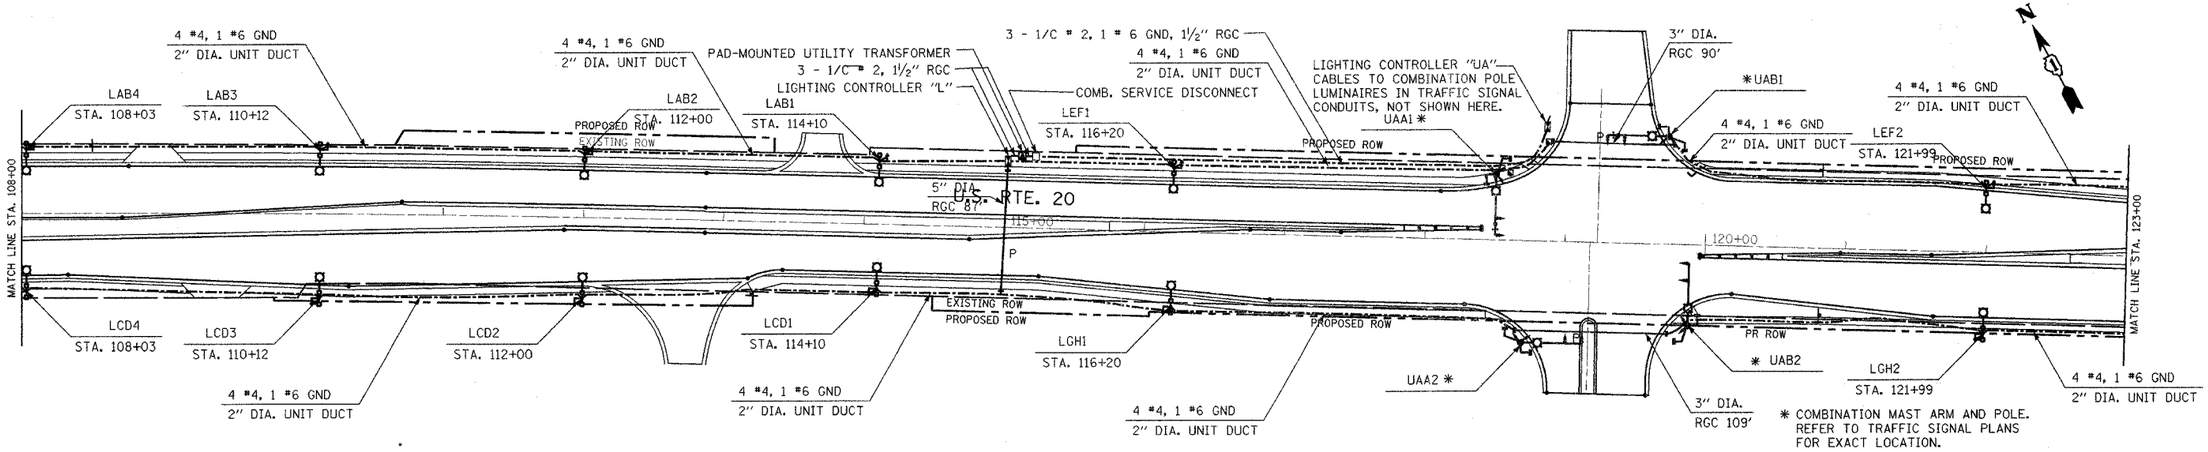

✱ COMBINATION MAST ARM AND POLE. REFER TO TRAFFIC SIGNAL PLANS FOR EXACT LOCATION.

SHEET L-1

50 0 50 100
SCALE IN FEET

REVISIONS	
NAME	DATE

ILLINOIS DEPARTMENT OF TRANSPORTATION

LIGHTING PLAN 1 OF 5
U.S. ROUTE 20 (LAKE ST)

SCALE: 1" = 50'
DATE DATE

DRAWN BY CMW
DESIGNED BY CMW
CHECKED BY DEM