F.A.P. RTE.	SECTION	COUNTY	TOTAL SHEETS	SHEET NO.
350	3321-1BS	COOK	24	10
STA. 560+87		TO STA. 639+23	6230	
FED. ROAD DIST. NO. _	ILLINOIS	FED. AID PROJECT		

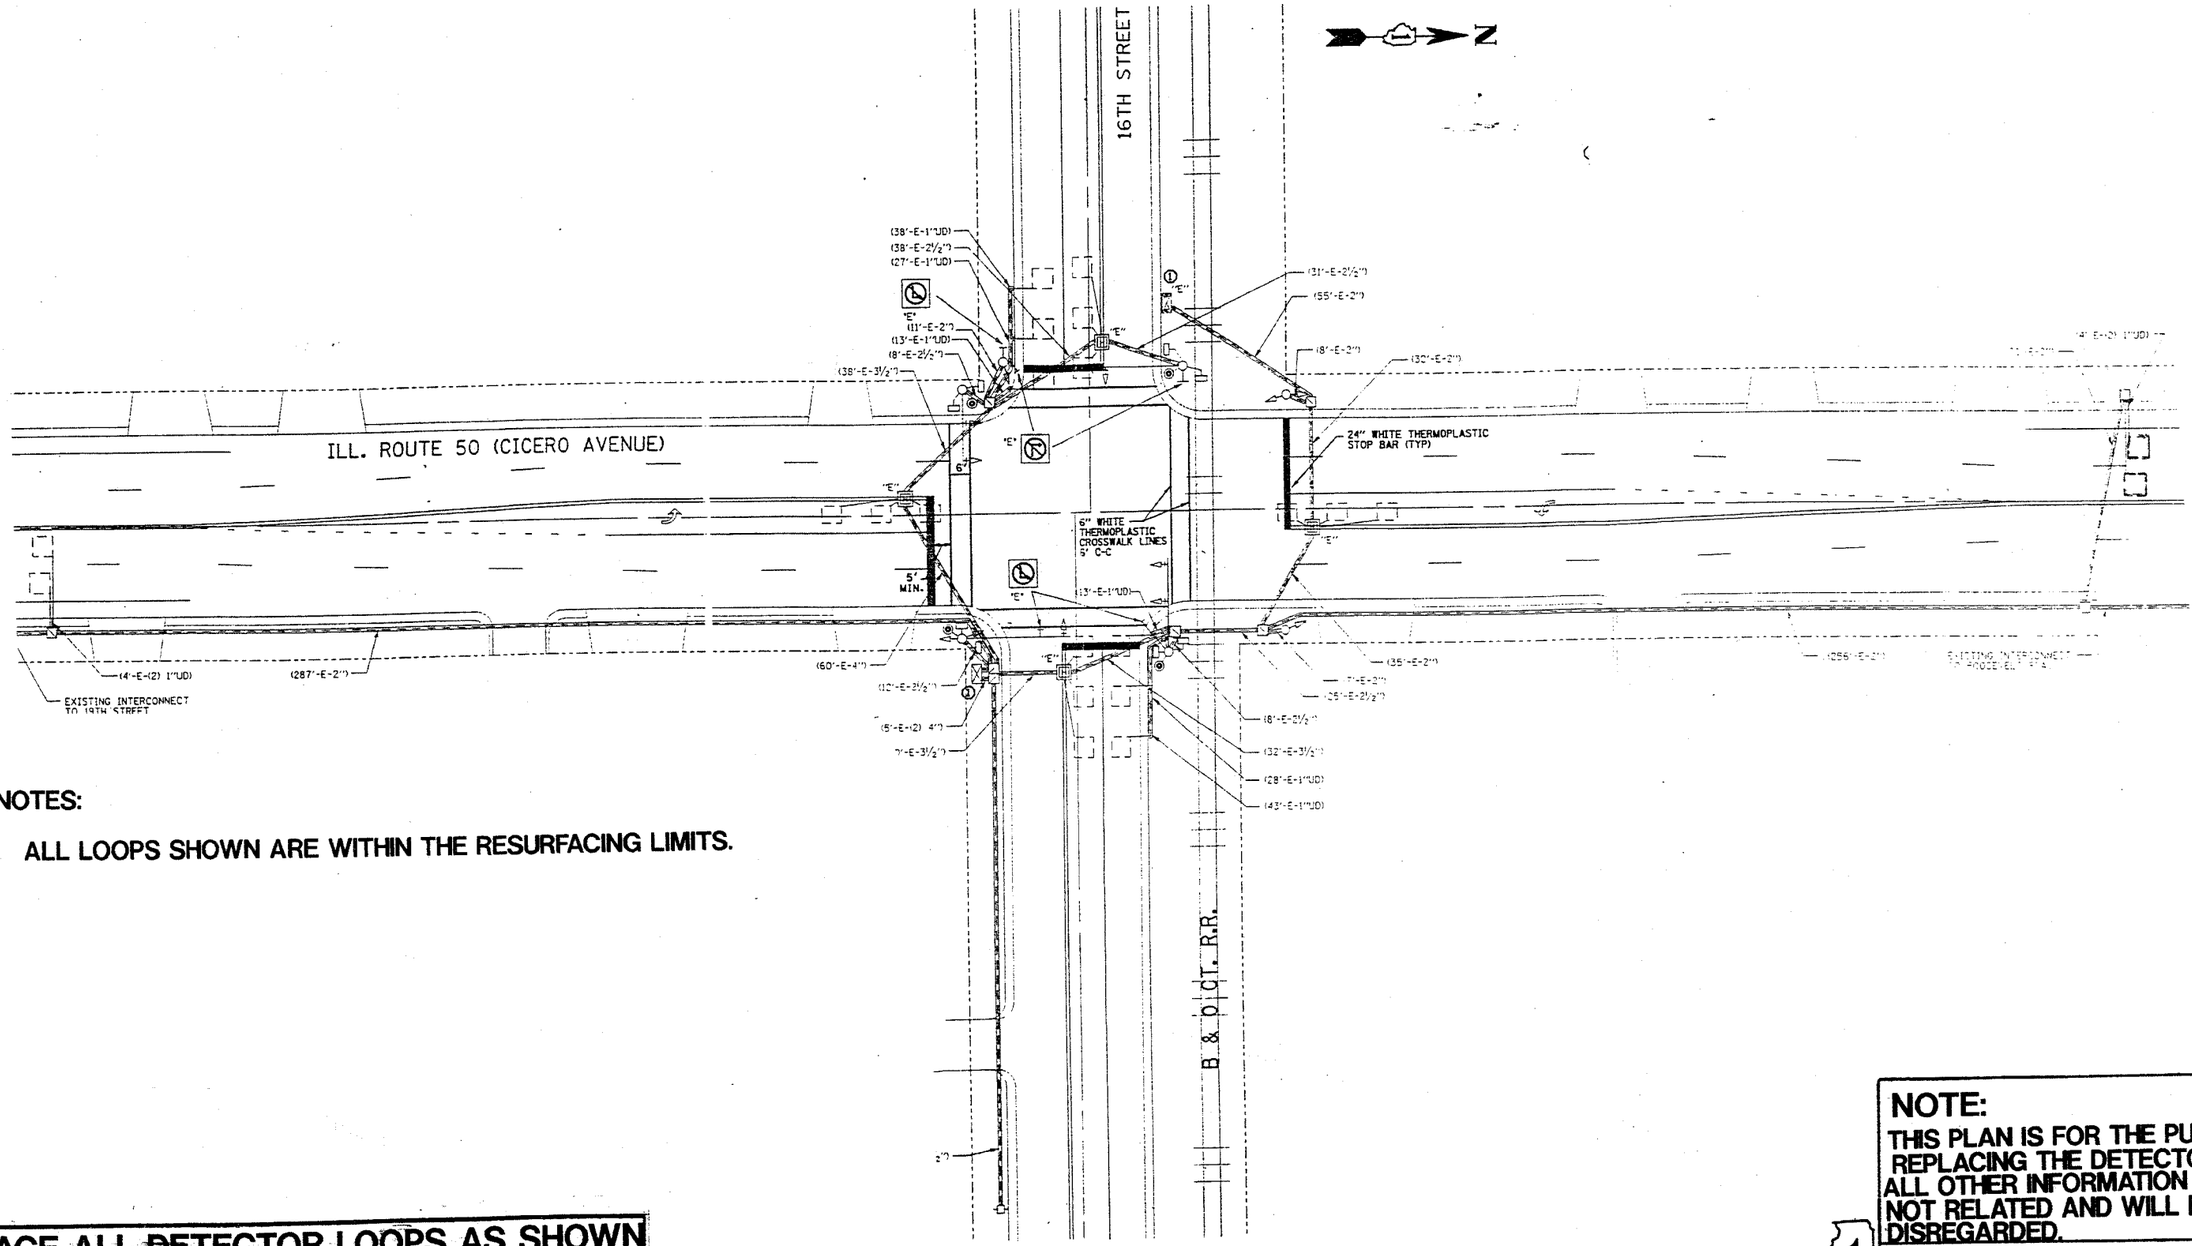

NOTES:

ALL LOOPS SHOWN ARE WITHIN THE RESURFACING LIMITS.

REPLACE ALL DETECTOR LOOPS AS SHOWN
(WITHIN THE RESURFACING LIMITS)

CODE NO.	QUANTITY	UNIT	ITEM
88600600	750	FOOT	DETECTOR LOOP REPLACEMENT

NOTE:
THIS PLAN IS FOR THE PURPOSE OF REPLACING THE DETECTOR LOOPS. ALL OTHER INFORMATION SHOWN IS NOT RELATED AND WILL BE DISREGARDED.

1

SCALE: 1"=	DESIGNED BY:
DATE	DRAWN BY:
	CHECKED BY:

ILLINOIS DEPARTMENT OF TRANSPORTATION

DETECTOR LOOPS AT:
IL RT 50 (CICERO AVE)
& 16th STREET