F.A.U. RTE.	SECTION	COUNTY	TOTAL SHEETS	SHEET NO.
1587	2004-042 RS	COOK	25	9
STA. 68+00		TO STA. 83+00		
FED. ROAD DIST. NO. 1	ILLINOIS	FED. AID PROJECT		

CONTRACT NO. 62677

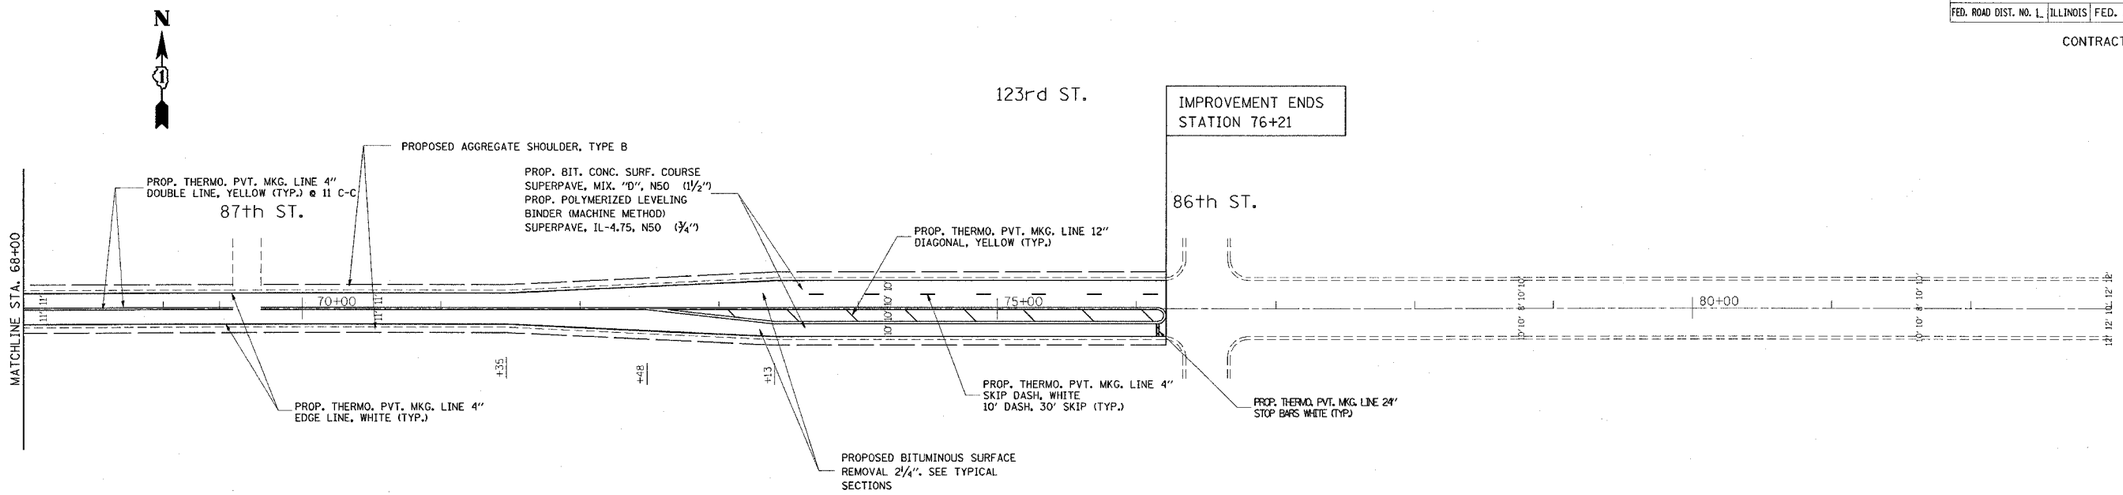

REVISIONS	
NAME	DATE

ILLINOIS DEPARTMENT OF TRANSPORTATION

LOCATION #1
123rd ST.
PROPOSED ROADWAY AND
PAVEMENT MARKING PLANS

SCALE: VERT. 1"=50"
HORIZ.
DATE 3/31/2005

DRAWN BY JR
CHECKED BY JR

3/31/2005
c:\projects\d1040048\p04004aa.m32